

Map Overview From Property Indicated By Red Circle Showing The Property With Regards To Nearby Roads

UK Planning Maps

01856 898 022
www.UKPlanningMaps.com

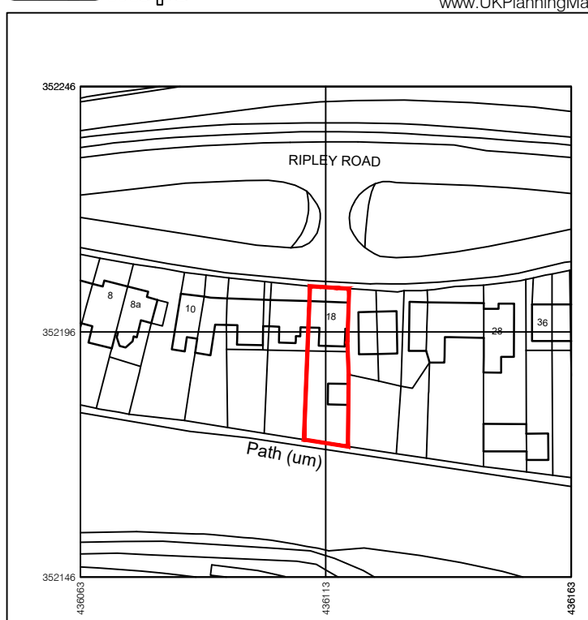

Produced on 14 July 2025 from the Ordnance Survey National Geographic Database and incorporating surveyed revision available at this date.
This map shows the area bounded by 436063 352146,436163 352146,436163 352246,436063 352246,436063 352146
Crown copyright and database rights 2025 OS 100054135. Supplied by copla ltd trading as UKPlanningMaps.com a licensed Ordnance Survey partner (OS 100054135).
Data licence expires 14 July 2026. Unique plan reference: v1f//1284084/1722024

10 0 10 20 30 40 50

Location Plan - scale 1:1250

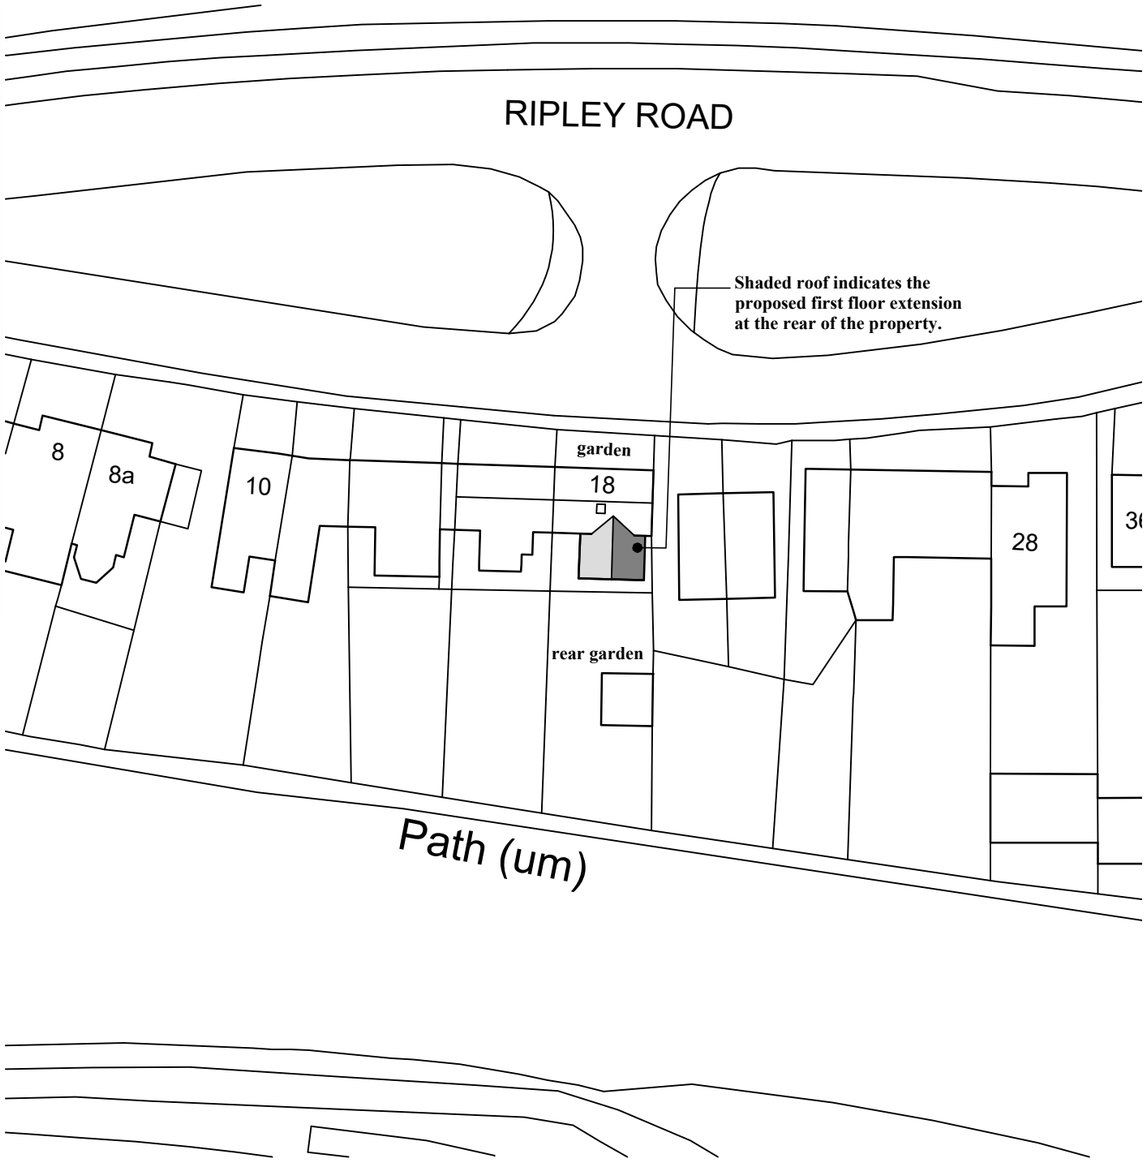

Proposed Site Plan - scale 1:500

N

DERBY ARCHITECTURAL SERVICES
www.derbyarchitecturalservices.co.uk
Email: tristan@derbyarchitecturalservices.co.uk
Contact Number: 07810 565608

Client: **Ms M. Spencer**	Scale: **1:500 & 1:1250 @ A3**
Job Add.: **18 Ripley Road, Sawmills, Belper, Derbyshire. DE56 2JQ**	Date: July 2025 / Rev: -
Dwg Title: **Proposed Site Plan & Location Plan**	Dwg No: 2025-07-47-02