This drawing is the property of Ward Design. No reproduction or redistribution of this drawing shall be permitted in any form, whether by electronic, photocopying or other means, without the prior written consent by Ward Design.

NOTES:

0 1 2 3 4 5m
SCALE 1:100

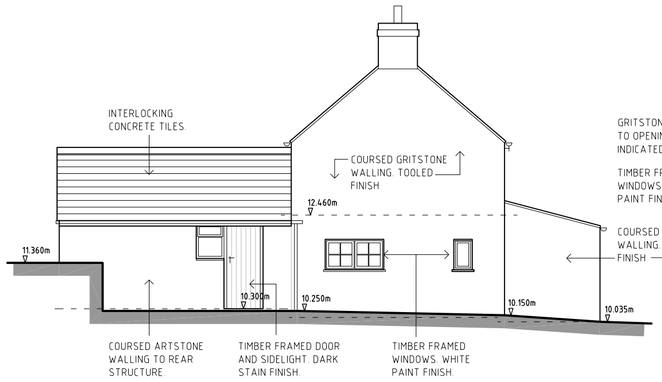

West Elevation



South Elevation

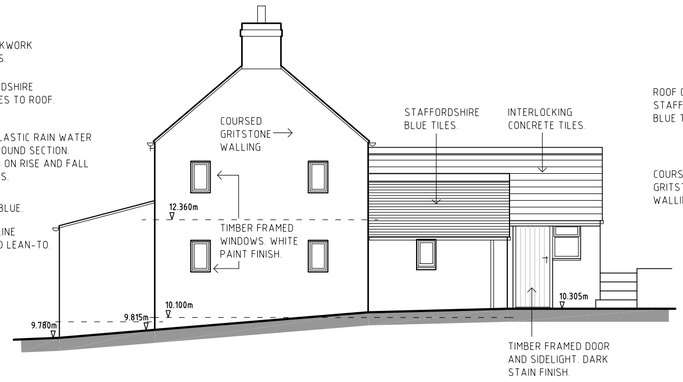

East Elevation

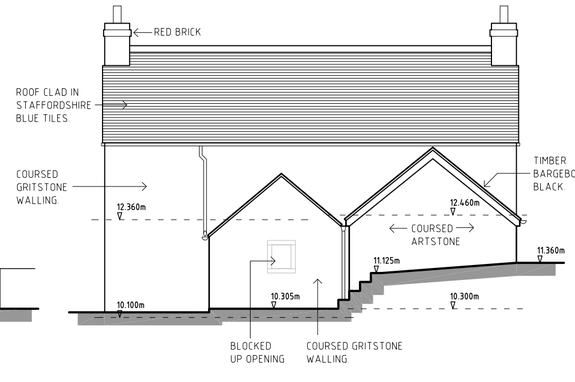

North Elevation

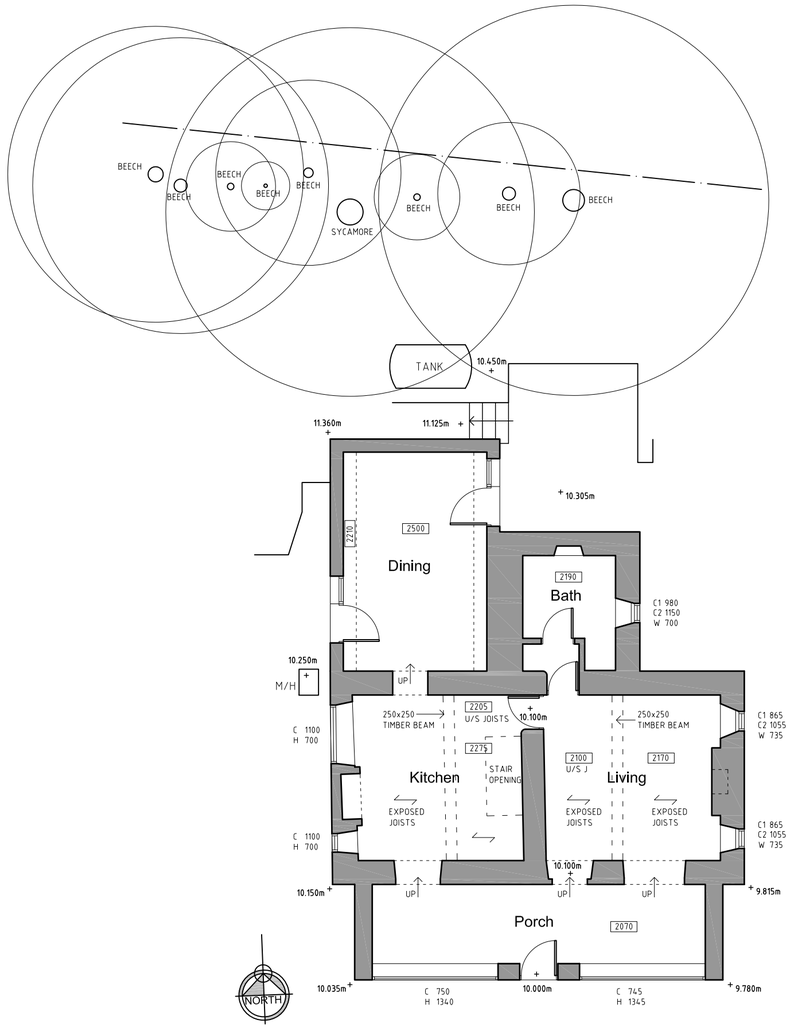

Ground Floor Plan

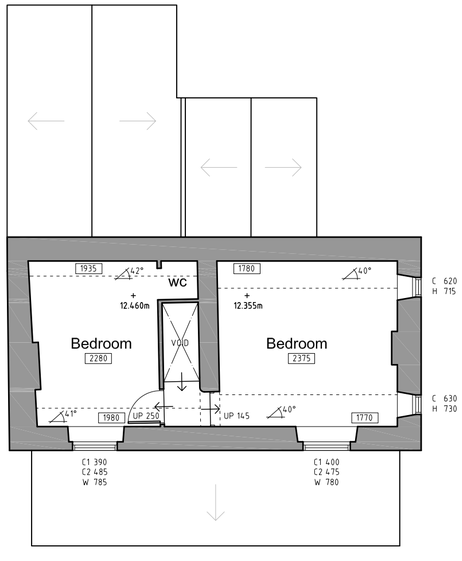

First Floor Plan

REVISIONS:

WARD DESIGN
ARCHITECTURAL SERVICES
93 MOORHALL, BAKEWELL, DERBYSHIRE, DE45 1FP
T: 01629 814966 **M:** 07590 060 864 **E:** dan@dtward.co.uk

PROJECT
Palace Cottage, Shottle.

CLIENT
Mr. M. Gibson.

DRAWING
Existing Plans & Elevations.

DRAWING NO:	REVISION:	SCALE:	SHEET:	DATE:
2505/01		1:100	A2	06/2025