

Block Plan

0 5 10 20 30 40 50m
SCALE 1:500

NOTES:

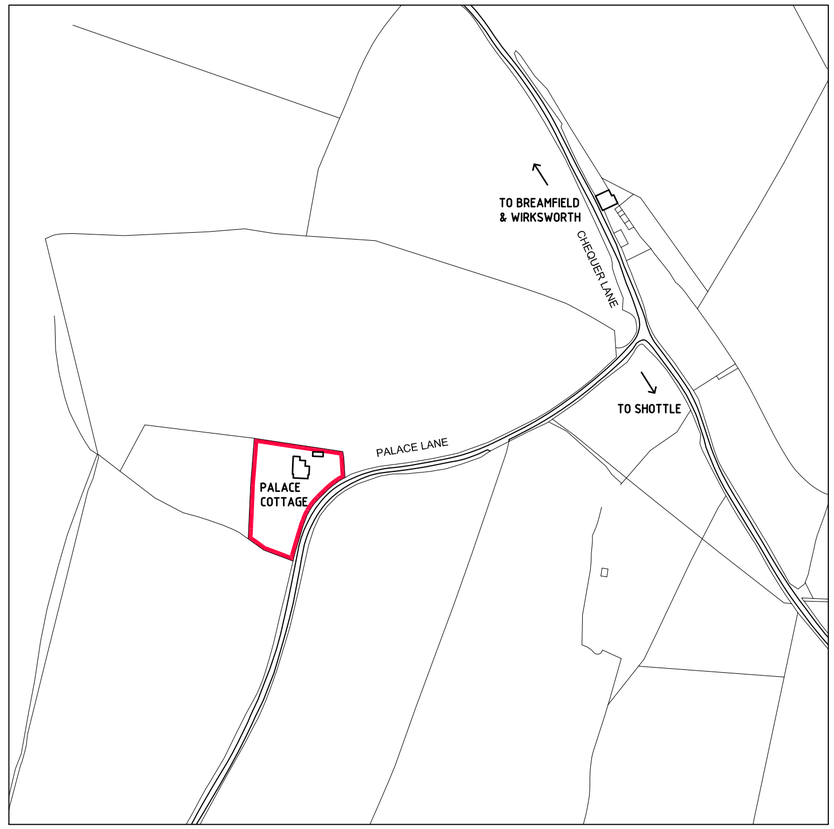

Location Plan

0 50 100 150 200 250m
SCALE 1:2500

NORTH

REVISIONS:

WARD DESIGN
ARCHITECTURAL SERVICES
93 MOORHALL, BAKEWELL, DERBYSHIRE. DE45 1FP
T: 01629 814966 **M**: 07590 060 864 **E**: dan@dtward.co.uk

PROJECT

Palace Cottage, Shottle.

CLIENT

Mr. M. Gibson.

DRAWING

Proposed Block Plan. Location Plan.

DRAWING NO:	REVISION:	SCALE:	SHEET:	DATE:
2505/03		1:500 1:2500	A2	07/2025