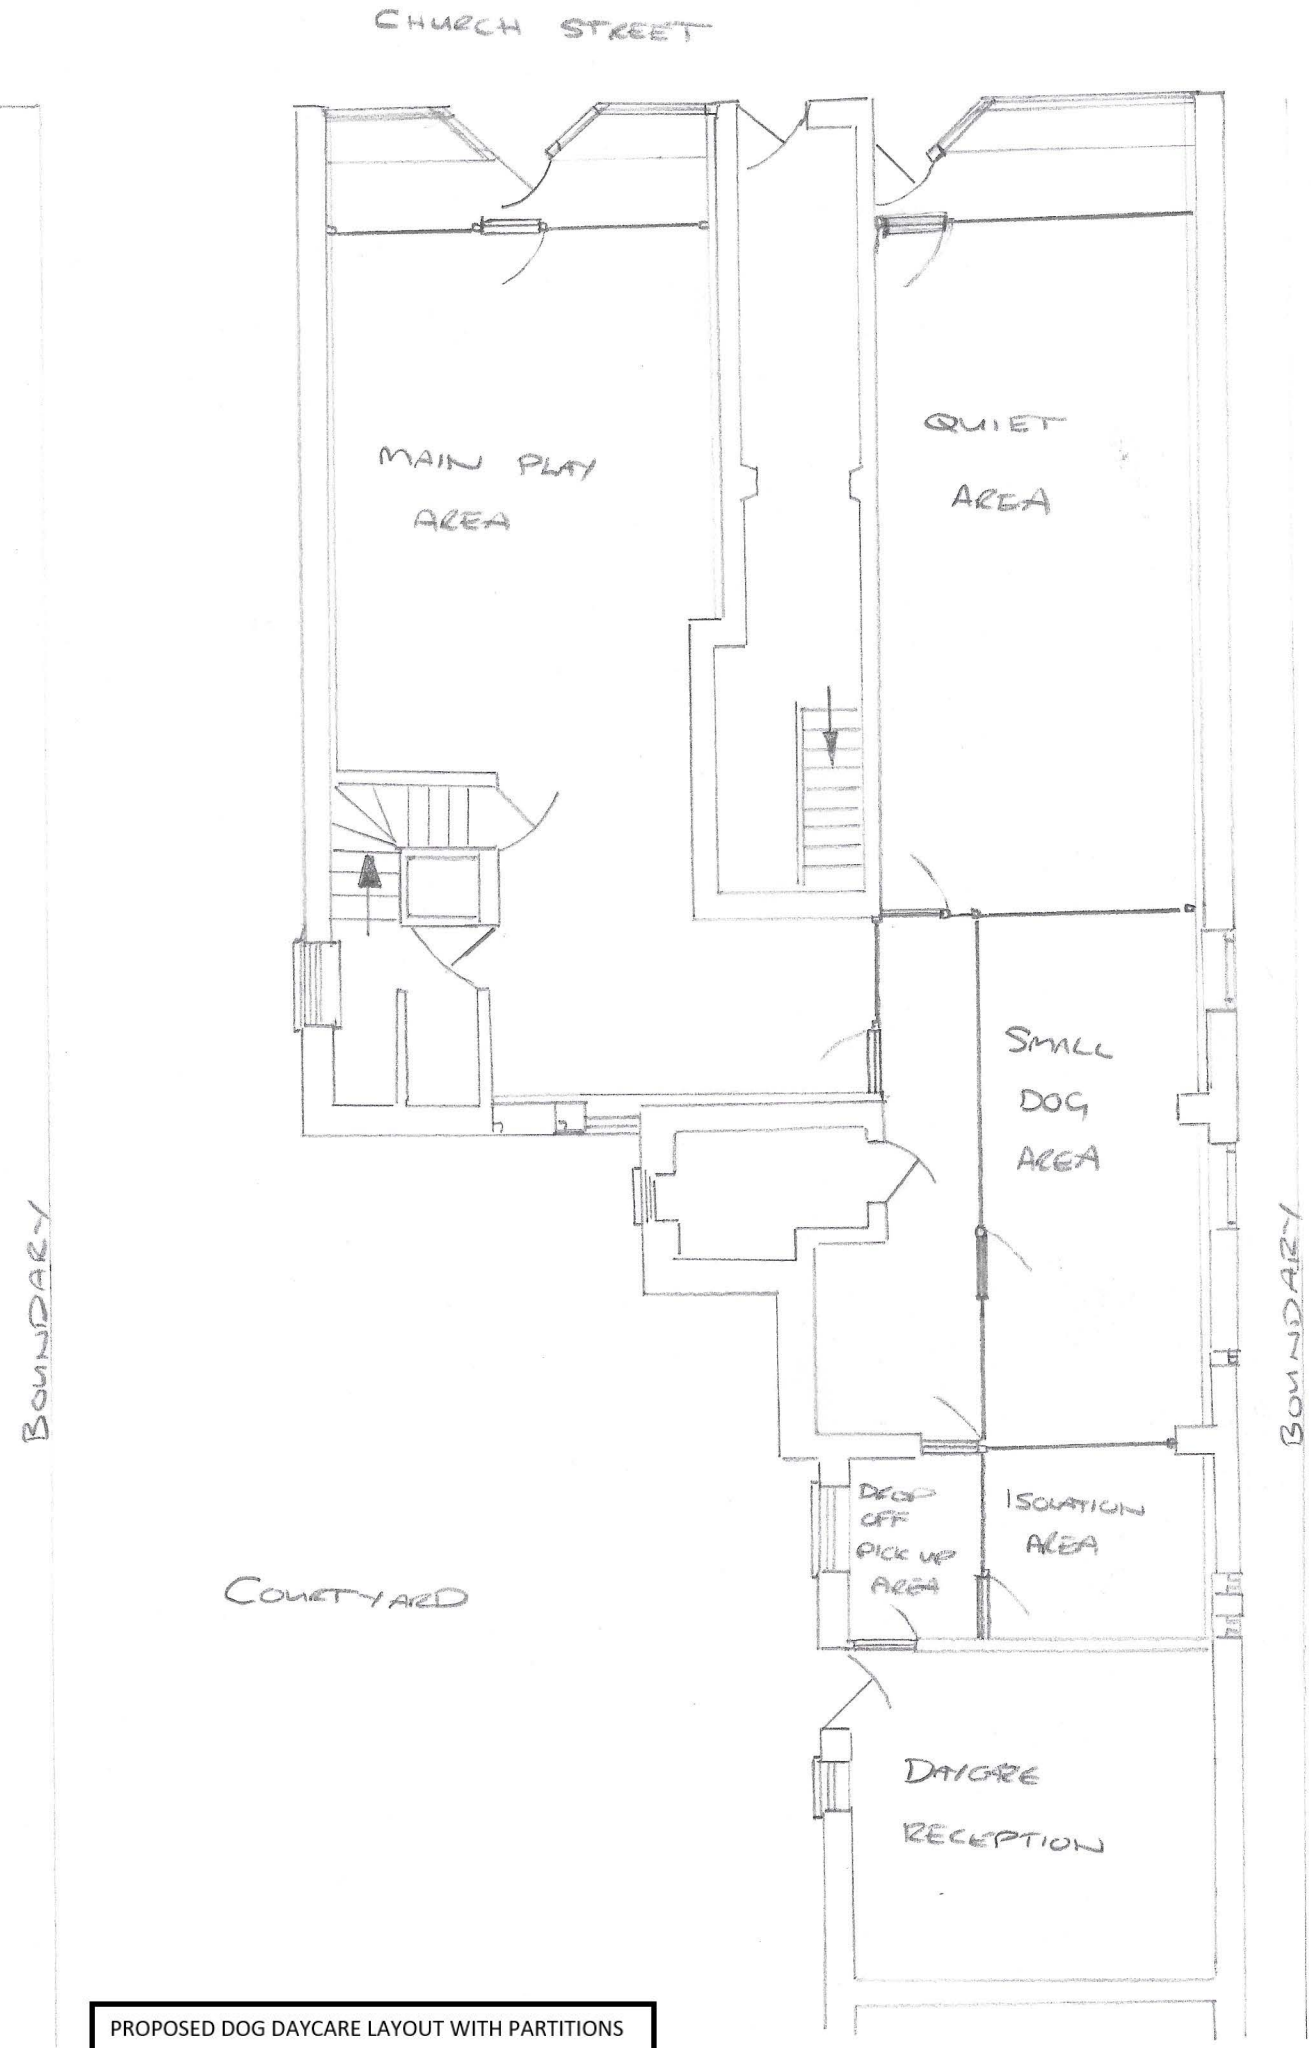

PROPOSED DOG DAYCARE LAYOUT WITH PARTITIONS

7 CHURCH STREET, RIPLEY

SCALE 1:100 DATE: July 2025