N

REVISION		DATE	
REV A	- Design Alterations 2023 submission	07/2023	JC
REV B	- Finalizing resubmission	19/05/2025	EG
REV C	- Finalizing for Fallback Application	04/06/2025	EG

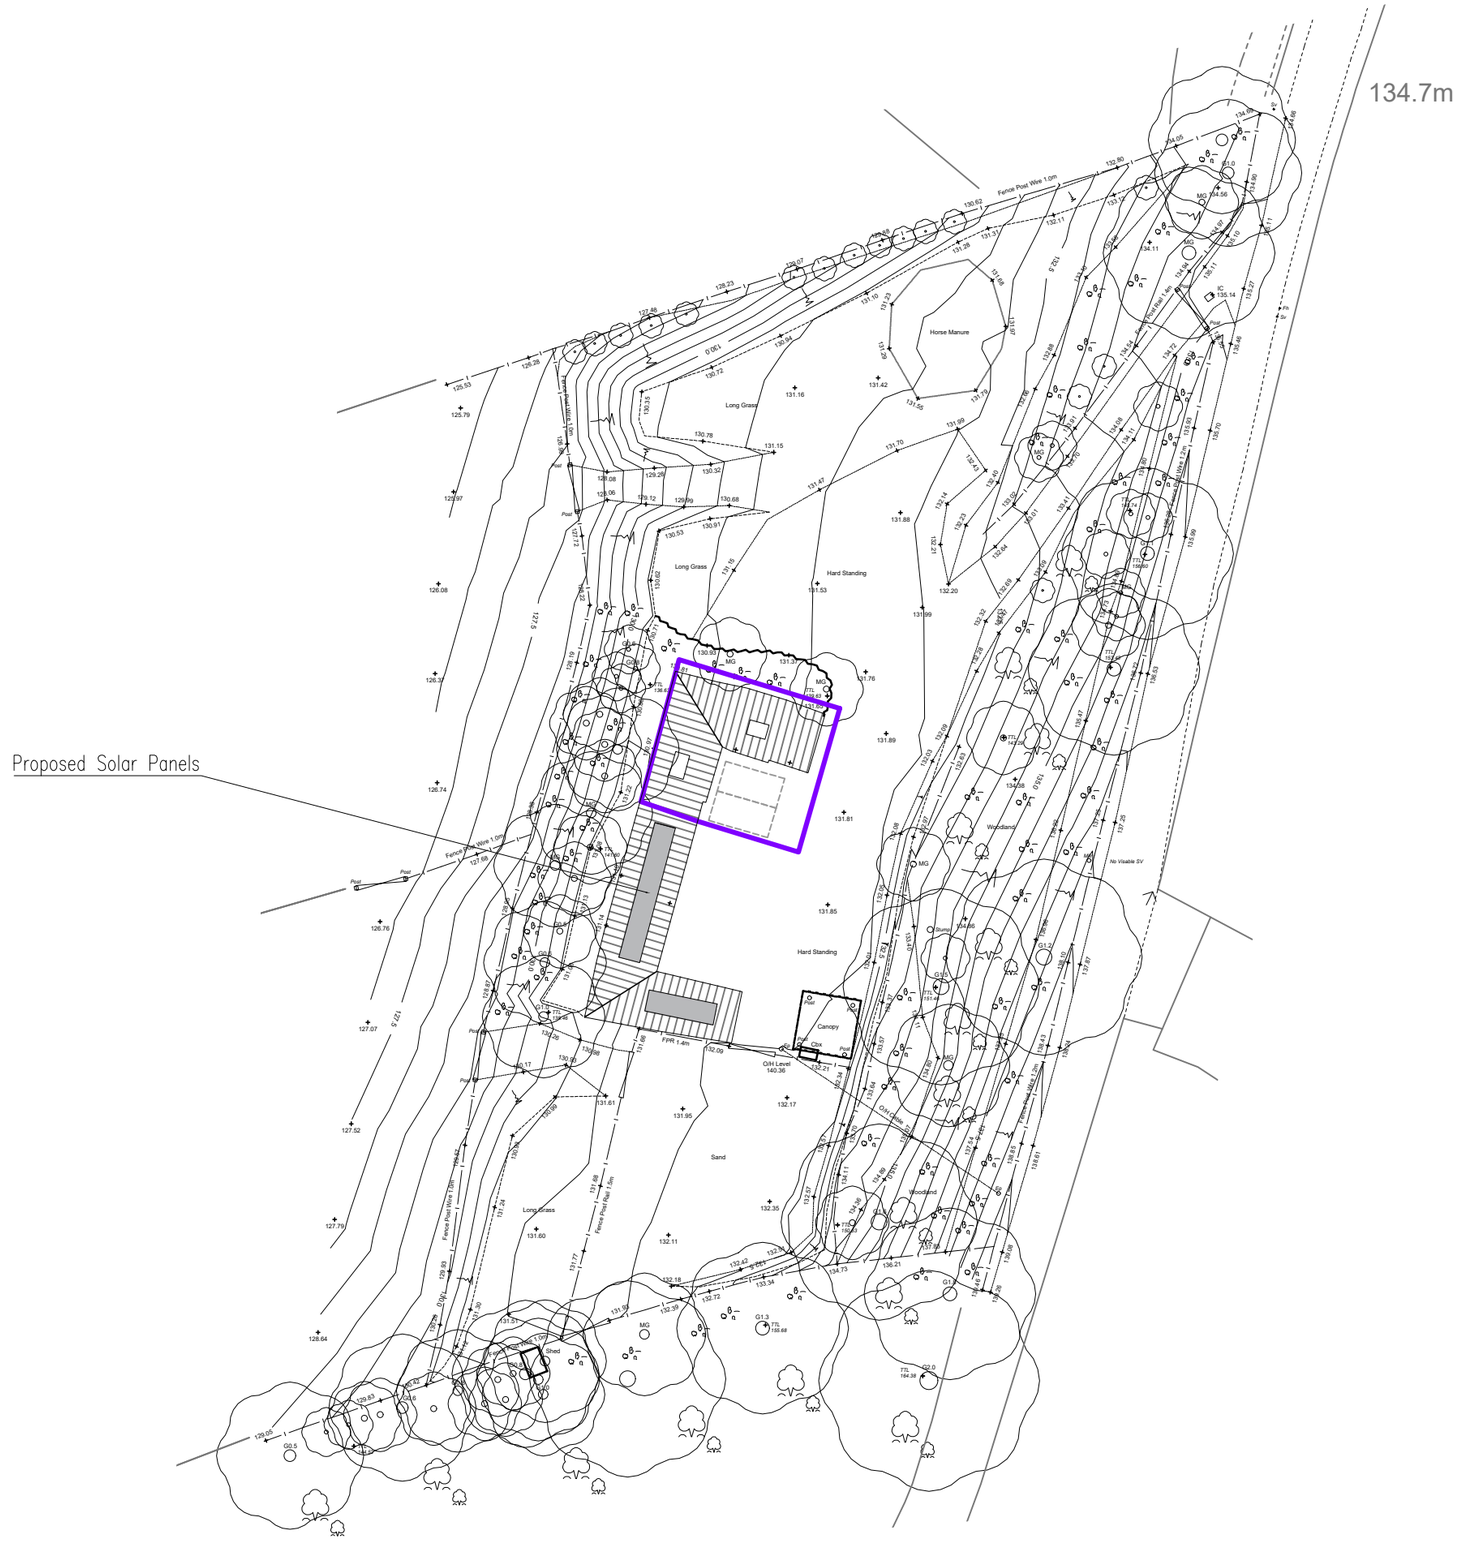

Site Plan as Proposed
Scale 1:500

KEY
Curtilage Area - 80.2m²

10m SCALE 1:500

PlanningDesign

Second Floor, Suite 3
Woburn House
Vernon Gate
Derby
DE1 1UL

Tel: 01332 347 371
E-mail: info@planningdesign.co.uk
www.planningdesign.co.uk

PROJECT DESCRIPTION:
Fallback Conversion at Land off Monument Lane, Ironville, NG16 5PL.

DRAWING TITLE:
Site Plan as Proposed

DRAWN BY:	CHECKED BY:
JC	MB

CLIENT
Horizontal Sanctuary

DRAWING NUMBER:	REVISION:
003	C

SCALE:	DATE:
1:500 @ A3	July 2023

STATUS
PLANNING

DRAWING REF:
3806 - 003

© COPYRIGHT EXISTS ON THE DESIGNS AND INFORMATION SHOWN ON THIS DRAWING : The Contractor must verify all dimensions on site before making shop drawings or commencing work of any kind. No dimensions to be scaled from this drawing. Architect to be notified of any discrepancies in dimensions immediately