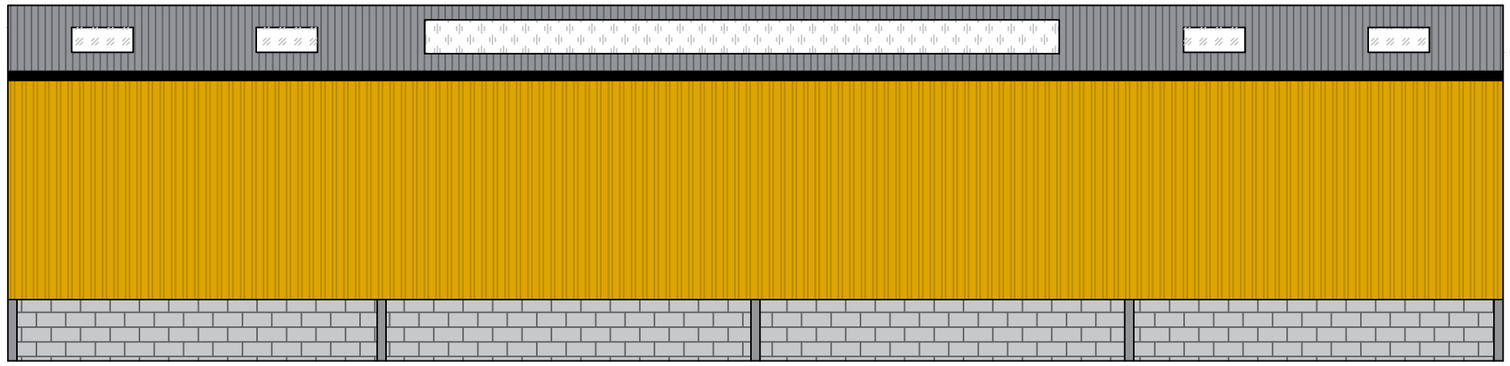

Southeast Side Elevation

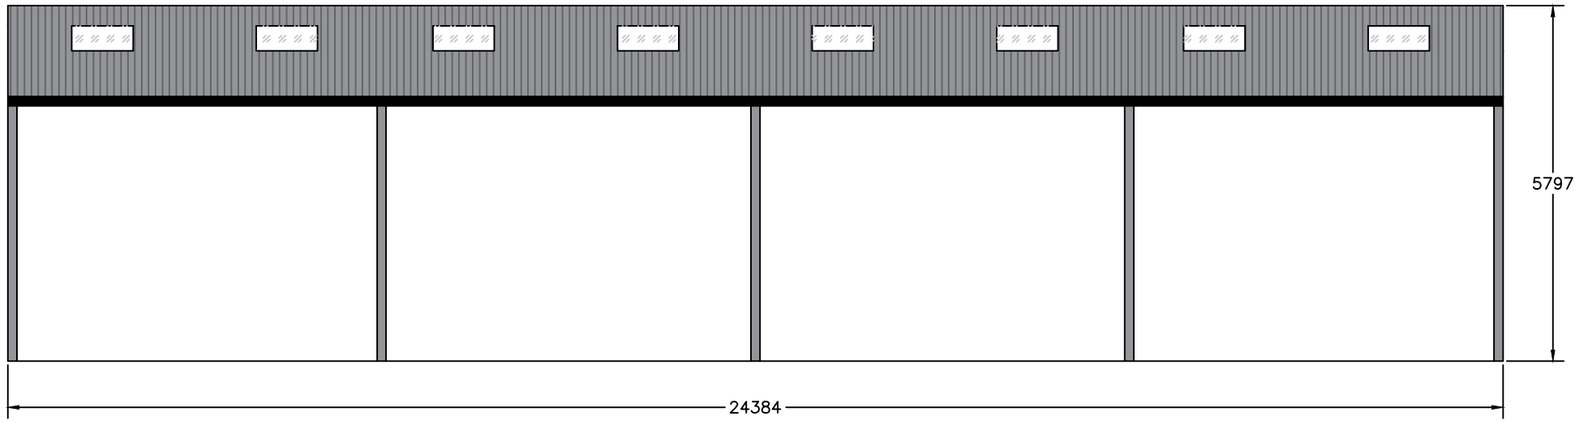


Northwest Side Elevation

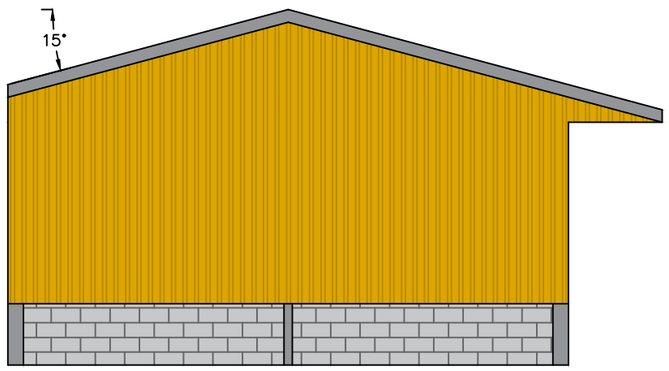


Northeast Gable Elevation

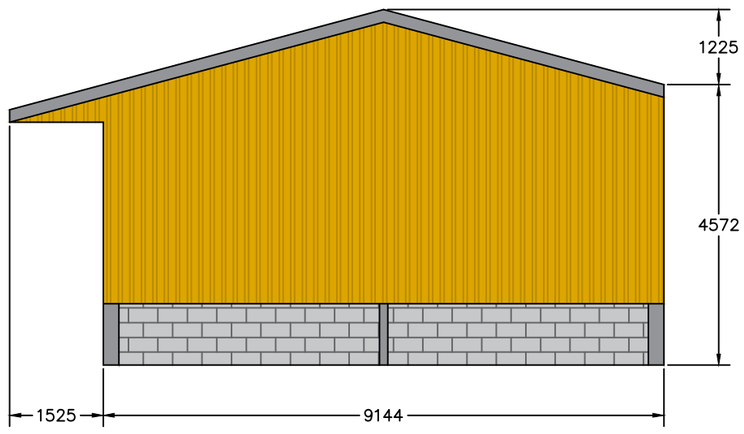


Southwest Gable Elevation

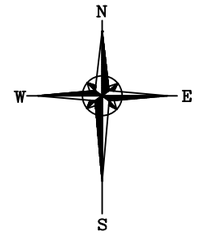


Roof sheeting to be natural coloured fibre cement sheeting, incorporating GRP rooflights and solar panels to the southeast slope only

Vertical cladding to be treated Yorkshire boarding set in a traditional spaced system

Below cladding to be concrete block walls

All dimensions shown in mm

© Copyright

**J C Harrison Planning & Admin Services**
jo@jcharrison.co.uk
07792 144155

Client:
Mr E Yeomans
Ashbourne

Project:
Proposed Agricultural Storage Building

Title:
Elevations

Drawn: J Harrison | Date: 27.07.2025

Scales: 1:100 @ A3

Drg. No.: 1246-002 | Rev.: