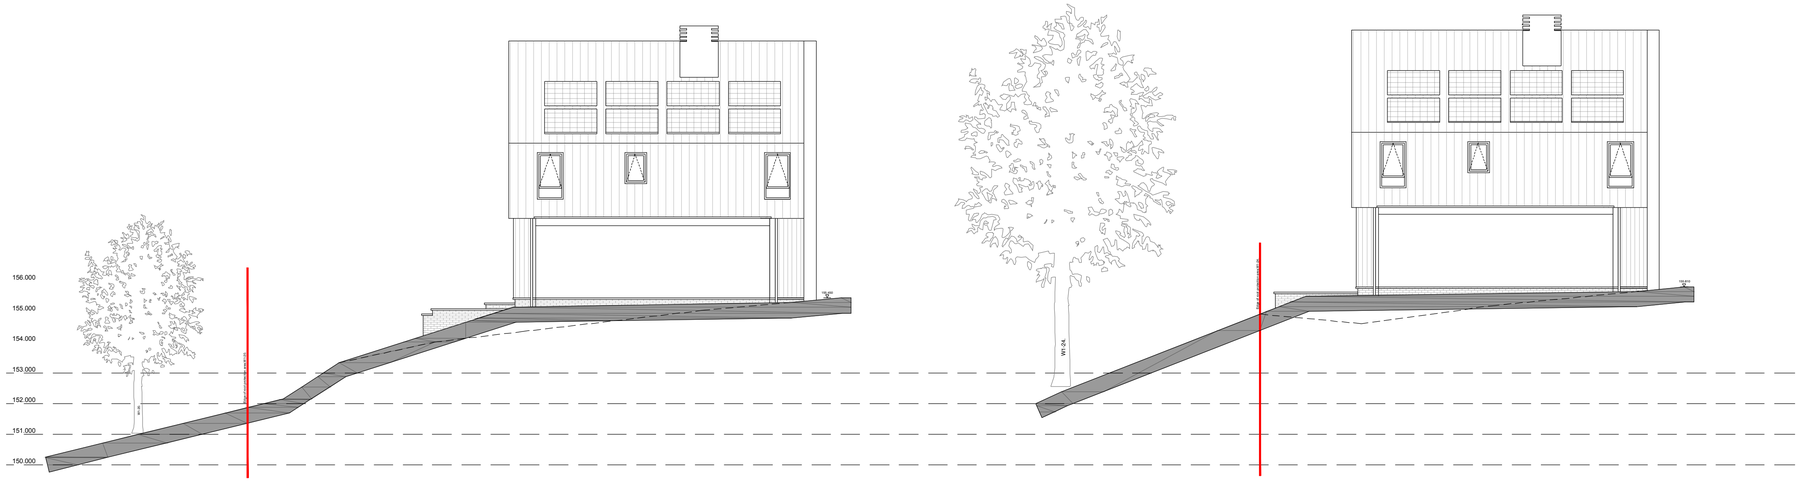

21 005 Plot 5 - section through plot. 1:100

21 006 Plot 6 - section through plot. 1:100

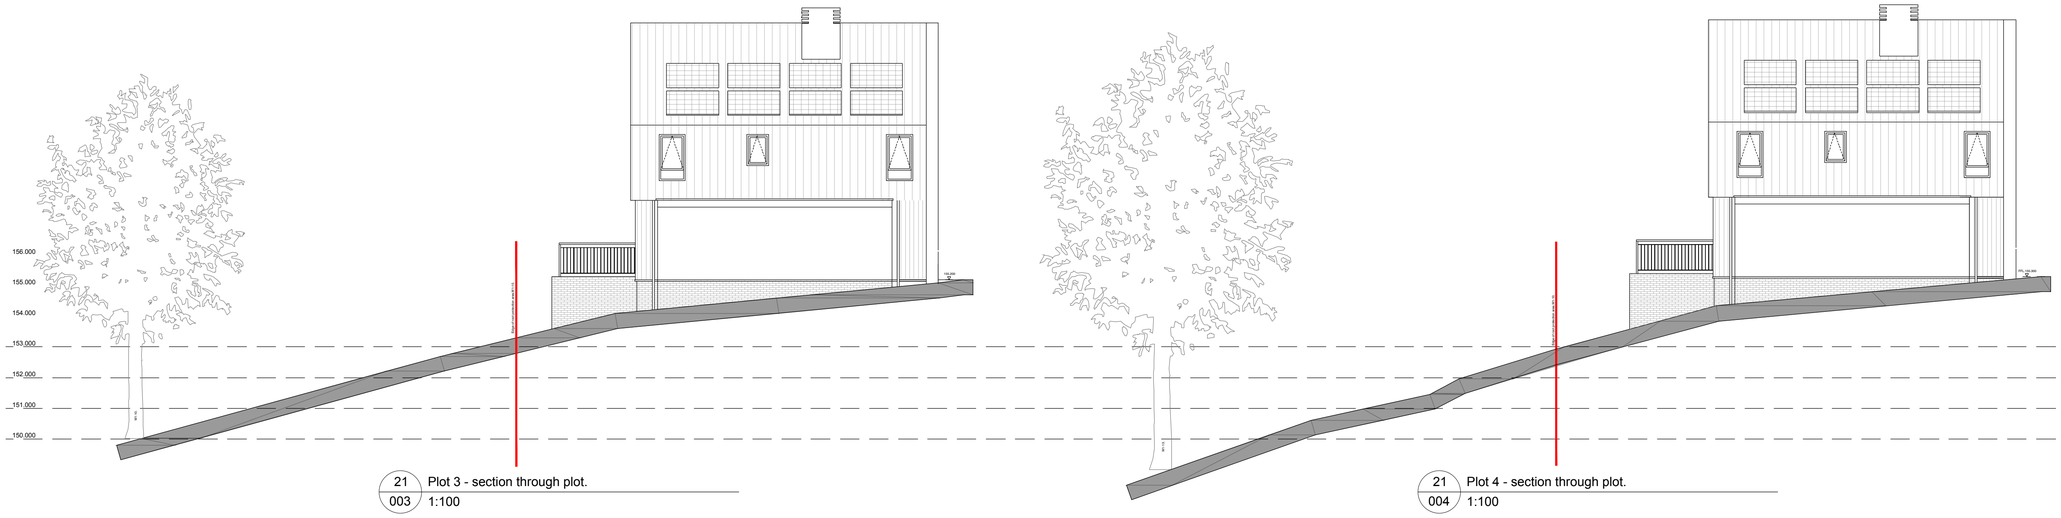

21 003 Plot 3 - section through plot. 1:100

21 004 Plot 4 - section through plot. 1:100

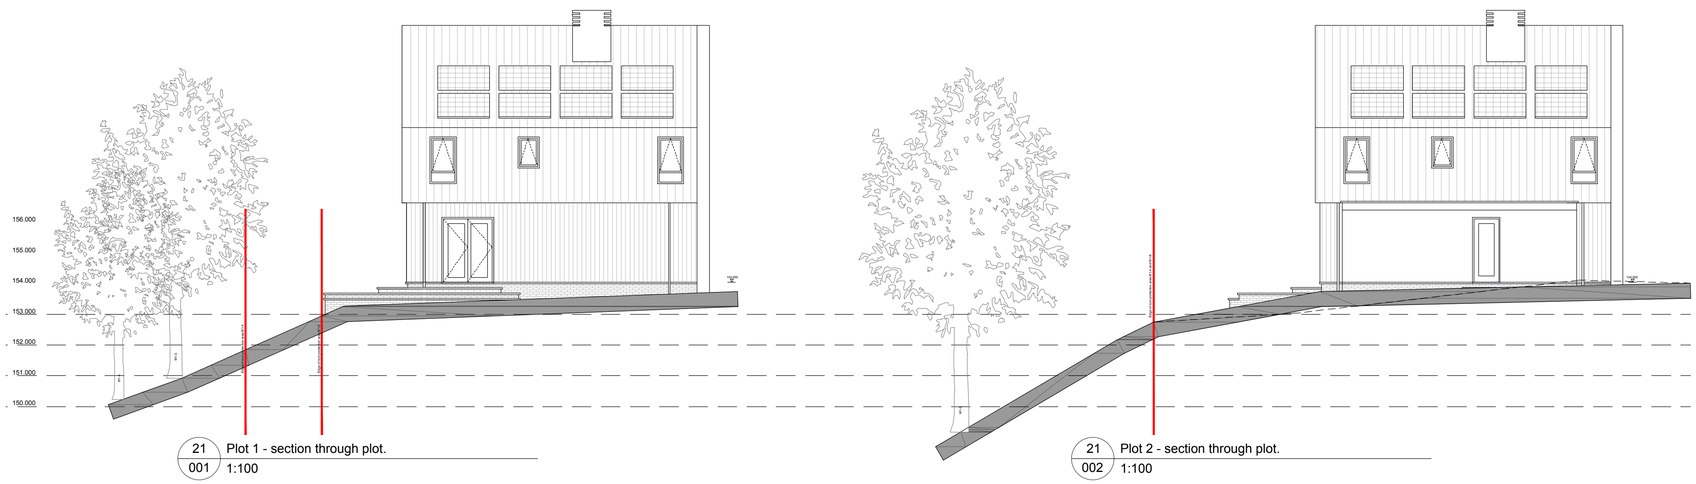

21 001 Plot 1 - section through plot. 1:100

21 002 Plot 2 - section through plot. 1:100

Rev.	Drawn	Comments	Date

Status Planning

dkmy architects ltd
Davidson Keighley Marston Yates
10 Spencer Road, Belper, Derbyshire, DE56 1JY
tel: 07547 328 233
w: www.dkmy.co.uk

PROJECT
6 Eco Houses
Primrose Wood, Crich Lane, Belper.

CLIENT
Aspyre Contracts Ltd

TITLE
Proposed Sextions through plots

DRAWN	CHECKED	
RjK		
NUMBER	REVISION	ORIGINAL SIZE
19-109-21-01	C	A1
SCALE	DATE	
1:100	Dec 23	