1:50 Scale

0 1 2 3 4 5

Channel Design ltd.
Ashbourne
Derbyshire

tel 01335 348452

registered in England and Wales
registered office
The Old Vicarage, 51 St. John Street, Ashbourne,
Derbyshire, DE6 1GH
company no. 06907156

N

E-02 E-03 E-06 E-05 E-04 E-03

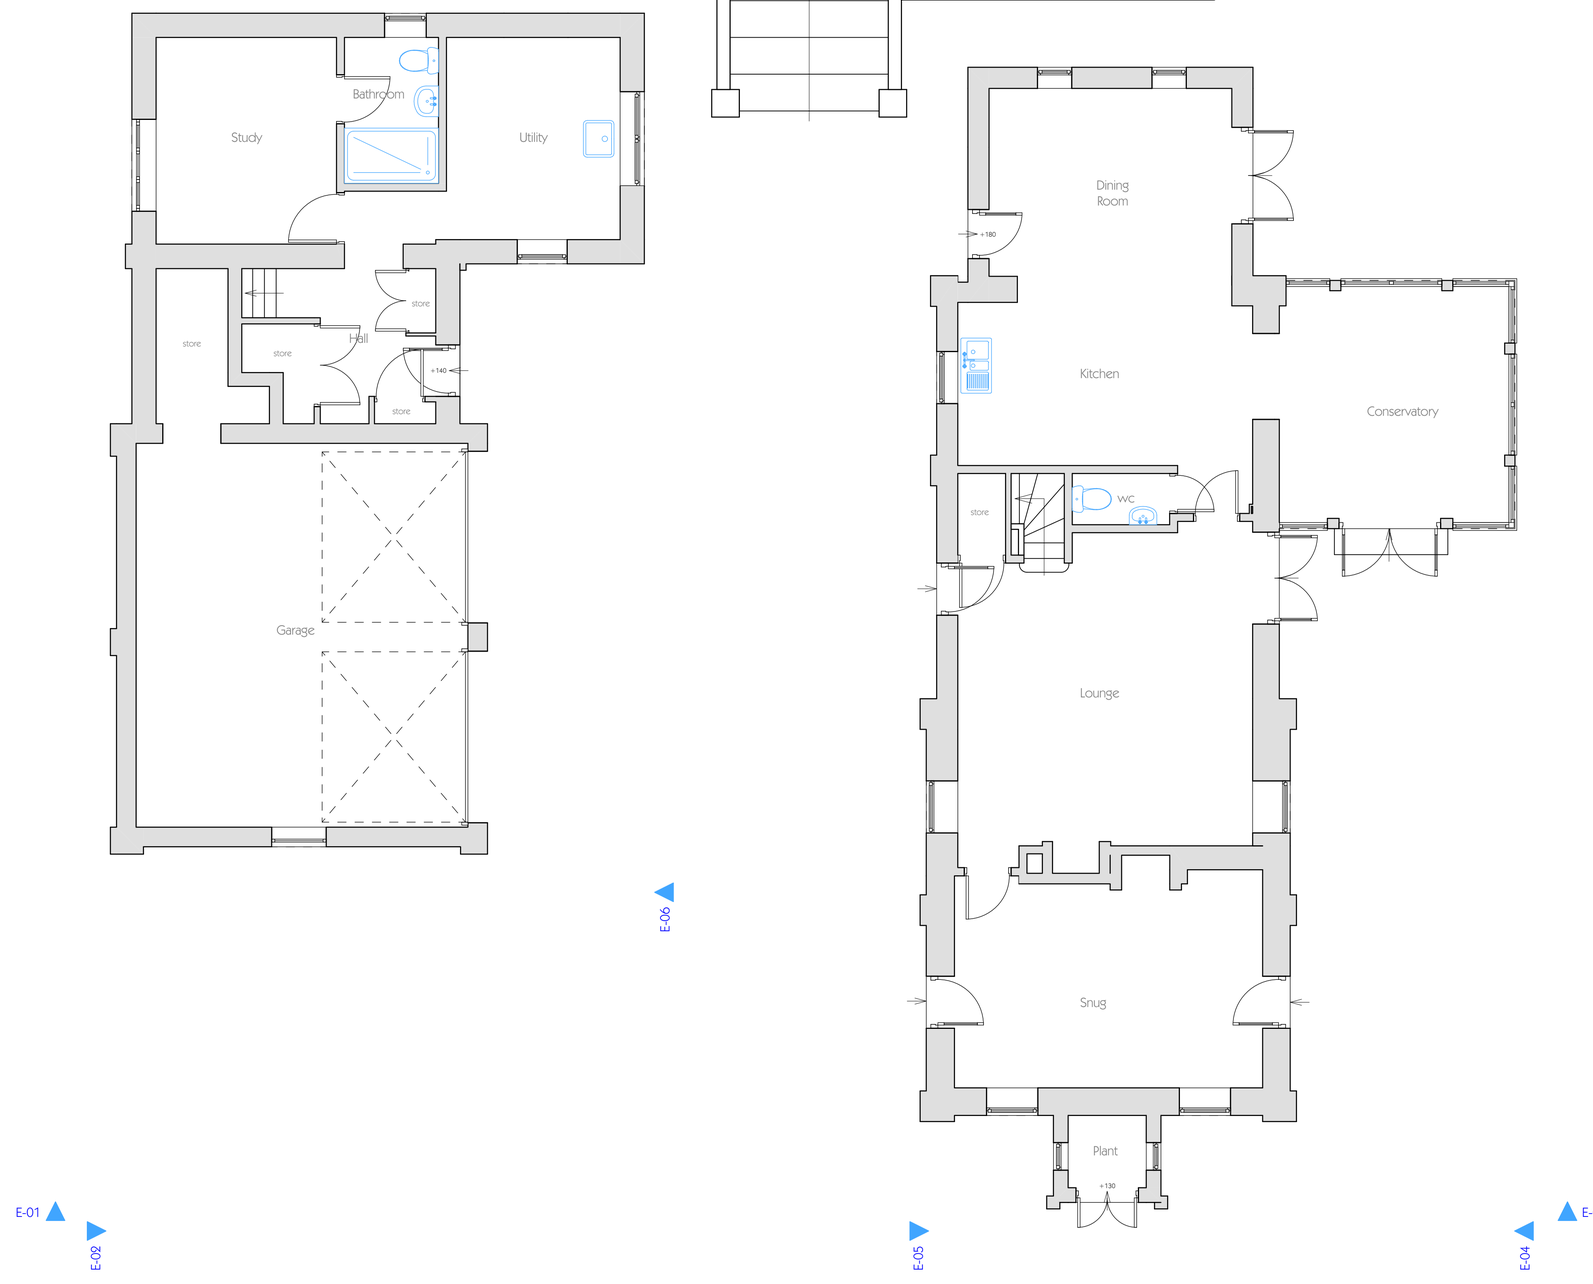

E-01 E-02 E-06 E-05 E-04 E-01

Ground Floor - Existing plans 1:50

rev.	details	by	date

Project
Fletcher
Bullhill Lane
Belper

Drawing Name
Existing ground floor plans

Drawn by: dta
Date: May '25

Project No.: 2516
Drawing Scale: 1:50

Layout ID: 01A
Status: Planning

Original produced at A1 (841x594) DO NOT SCALE not to reproduce with out written permission of Channel Design Ltd.