

Channel Design ltd.
Channel Design ltd.
Ashbourne
Derbyshire
tel 01335 348452
registered in England and Wales
registered office
The Old Vicarage, 51 St. John Street, Ashbourne,
Derbyshire, DE6 1GP
company no. 06901106

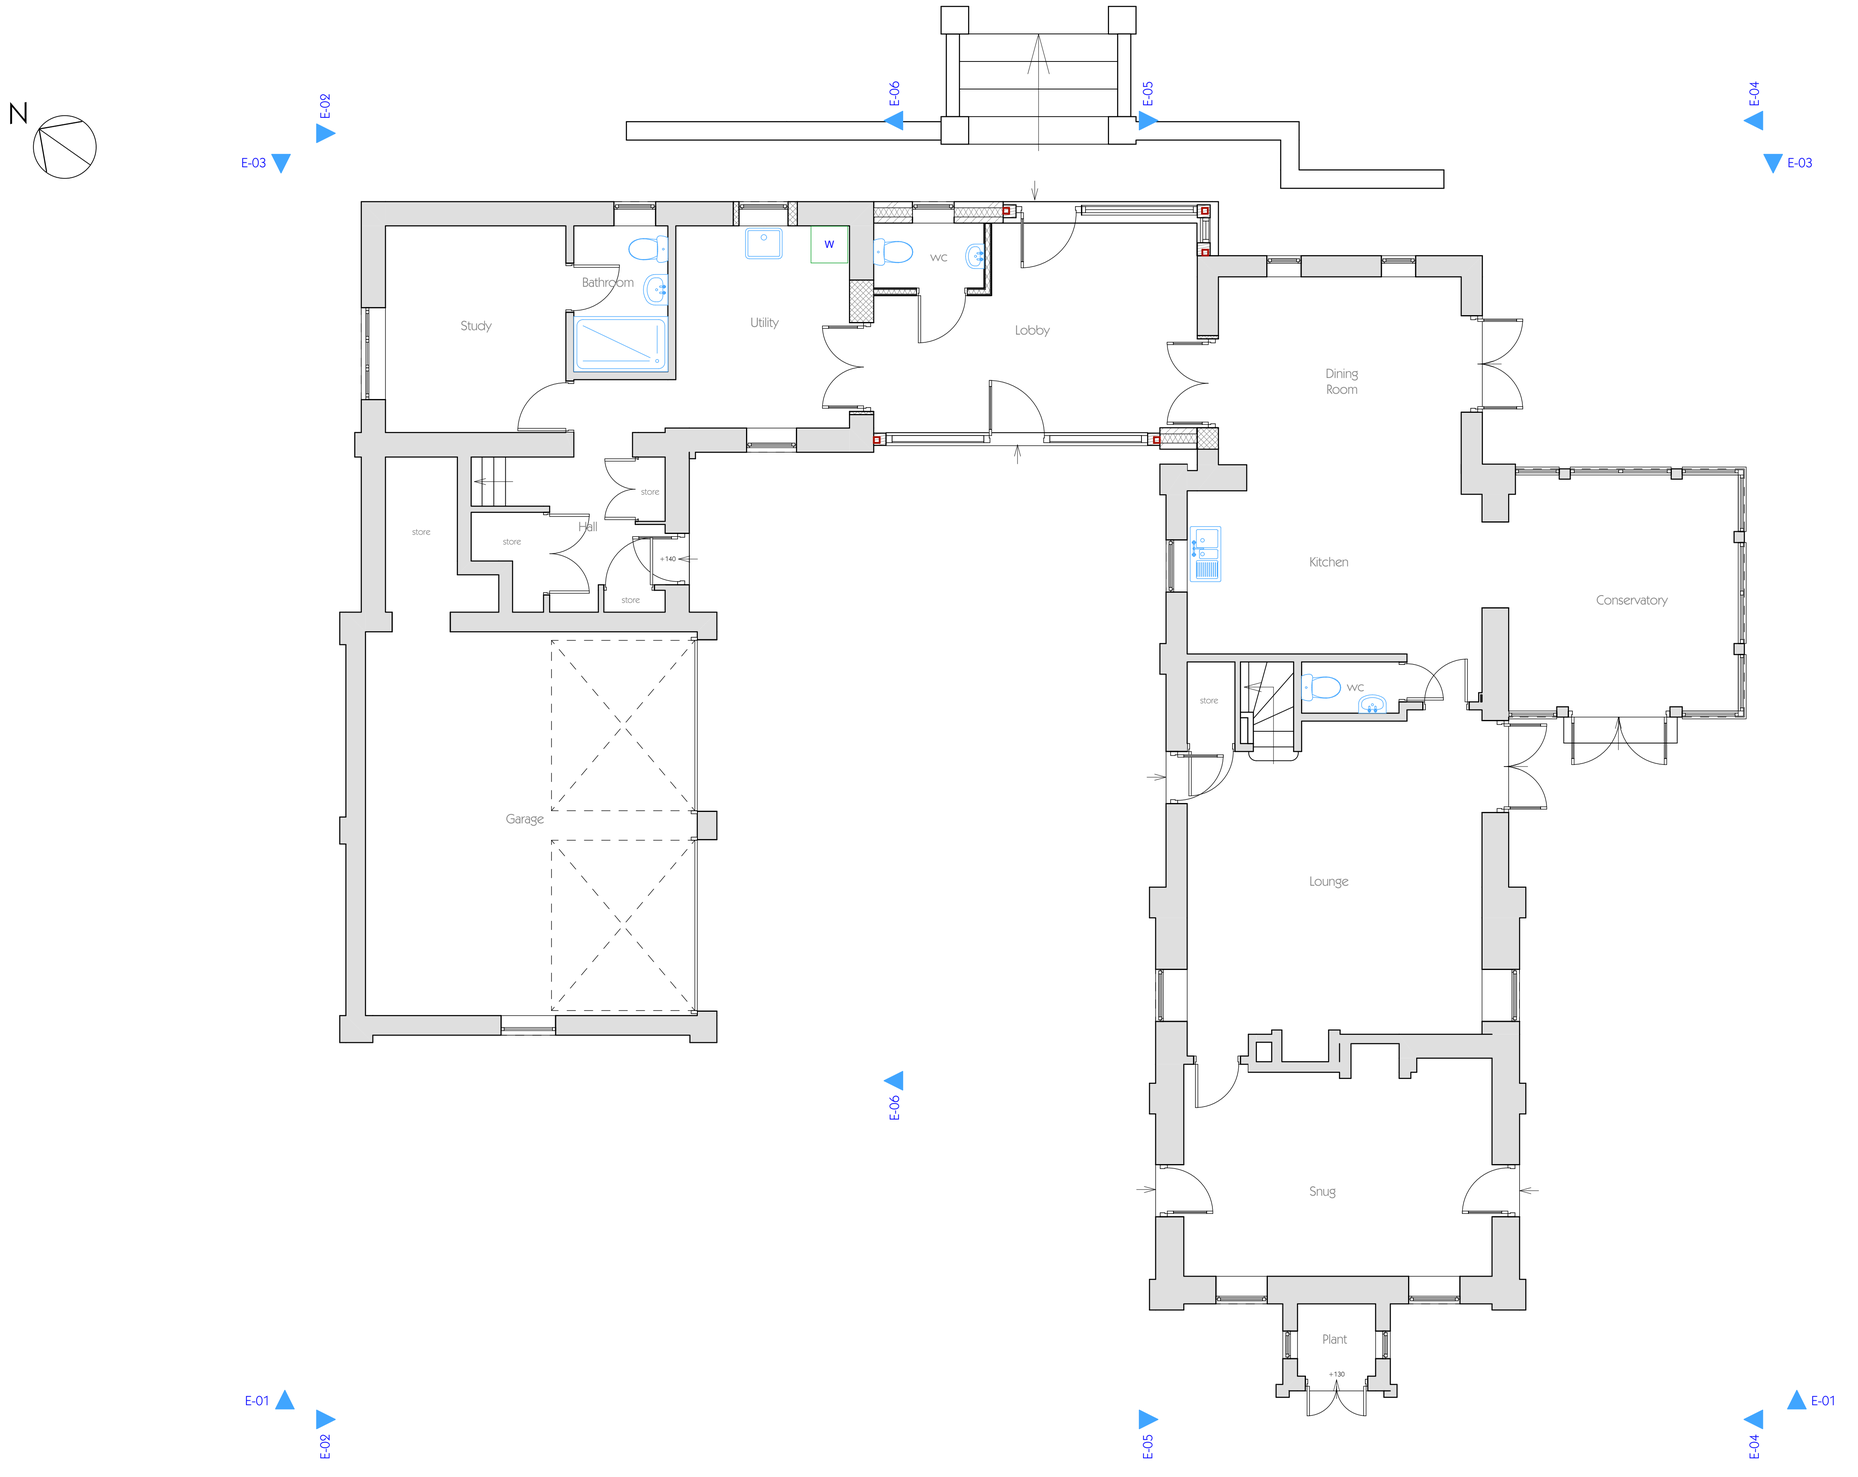

Ground Floor - Proposed Plan

1:50

rev.	details	by	date
B	Redesign link/ thinner frames	LA	25/7/25
A	Centralise the front door	LA	14/7/25

Project
Fletcher
Bullhill Lane
Belper

Drawing Name
Proposed ground floor plan

Drawn by
dta

Date
June 2025

Project No.
2516

Drawing Scale
1:50 & 1:100

Layout ID
03B

Status
Planning

Original produced at A1 (841x594) DO NOT SCALE not to reproduce with out written permission of Channel Design Ltd.