1:100 Scale

0 1 2 3 4 5

Channel Design ltd.
Ashbourne
Derbyshire

tel 01335 348452

registered in England and Wales
registered office
The Old Vicarage, 51 St. Johns Street, Ashbourne,
Derbyshire, DE6 1GH
company no. 06907106



01 Existing Front Elevation 1:100

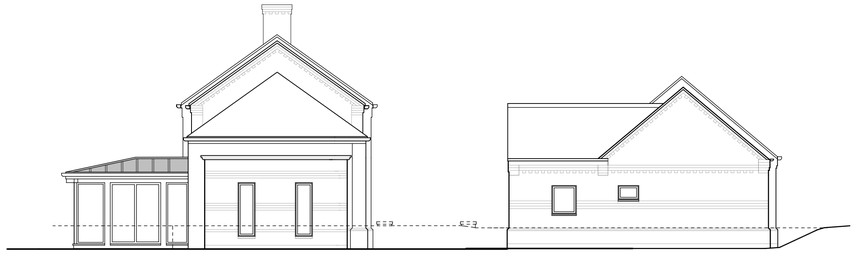

03 Existing Rear Elevation 1:100



05 Existing Side Elevation 1:100



01 Proposed Front Elevation 1:100



03 Proposed Rear Elevation 1:100



05 Proposed Side Elevation 1:100



02 Existing Side Elevation 1:100



04 Existing Side Elevation 1:100



06 Existing Side Elevation 1:100



02 Proposed Side Elevation 1:100



04 Proposed Side Elevation 1:100



06 Proposed Side Elevation 1:100

rev.	details	by	date
E	Change frames to be dark grey	LA	25/7/25
D	Amend frames to be thinner and black, enlarge utility window	LA	25/7/25
C	Change to sedum roof and add overhang to roof. Enlarge roof light	LA	16/7/25
B	Change to flat roof	LA	14/7/25
A	Amend as clients comments	LA	10/7/25

Project
Fletcher
Bullhill Lane
Belper

Drawing Name
Existing and Proposed elevations

Drawn by dta | Date July 2025

Project No. 2516 | Drawing Scale 1:100

Layout ID 05D | Status Planning

Original produced at A1 (841x594) DO NOT SCALE not to reproduce with out written permission of Channel Design Ltd.