Original produced at A3 (420x297) DO NOT SCALE not to reproduce with out written permission of Channel Design Ltd.

SITE LOCATION PLAN
AREA 2 HA
SCALE: 1:1250 on A4
CENTRE COORDINATES: 428233 , 347745

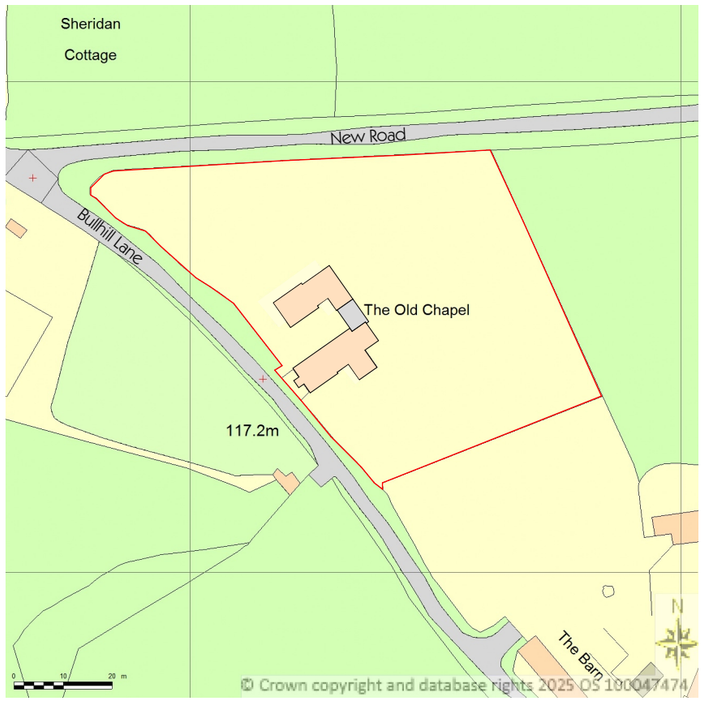

Supplied by Streetwise Maps Ltd
www.streetwise.net
Licence No: 100047474

Location Plan 1:1250

1:1250 Scale
0 10 20 30 40 50

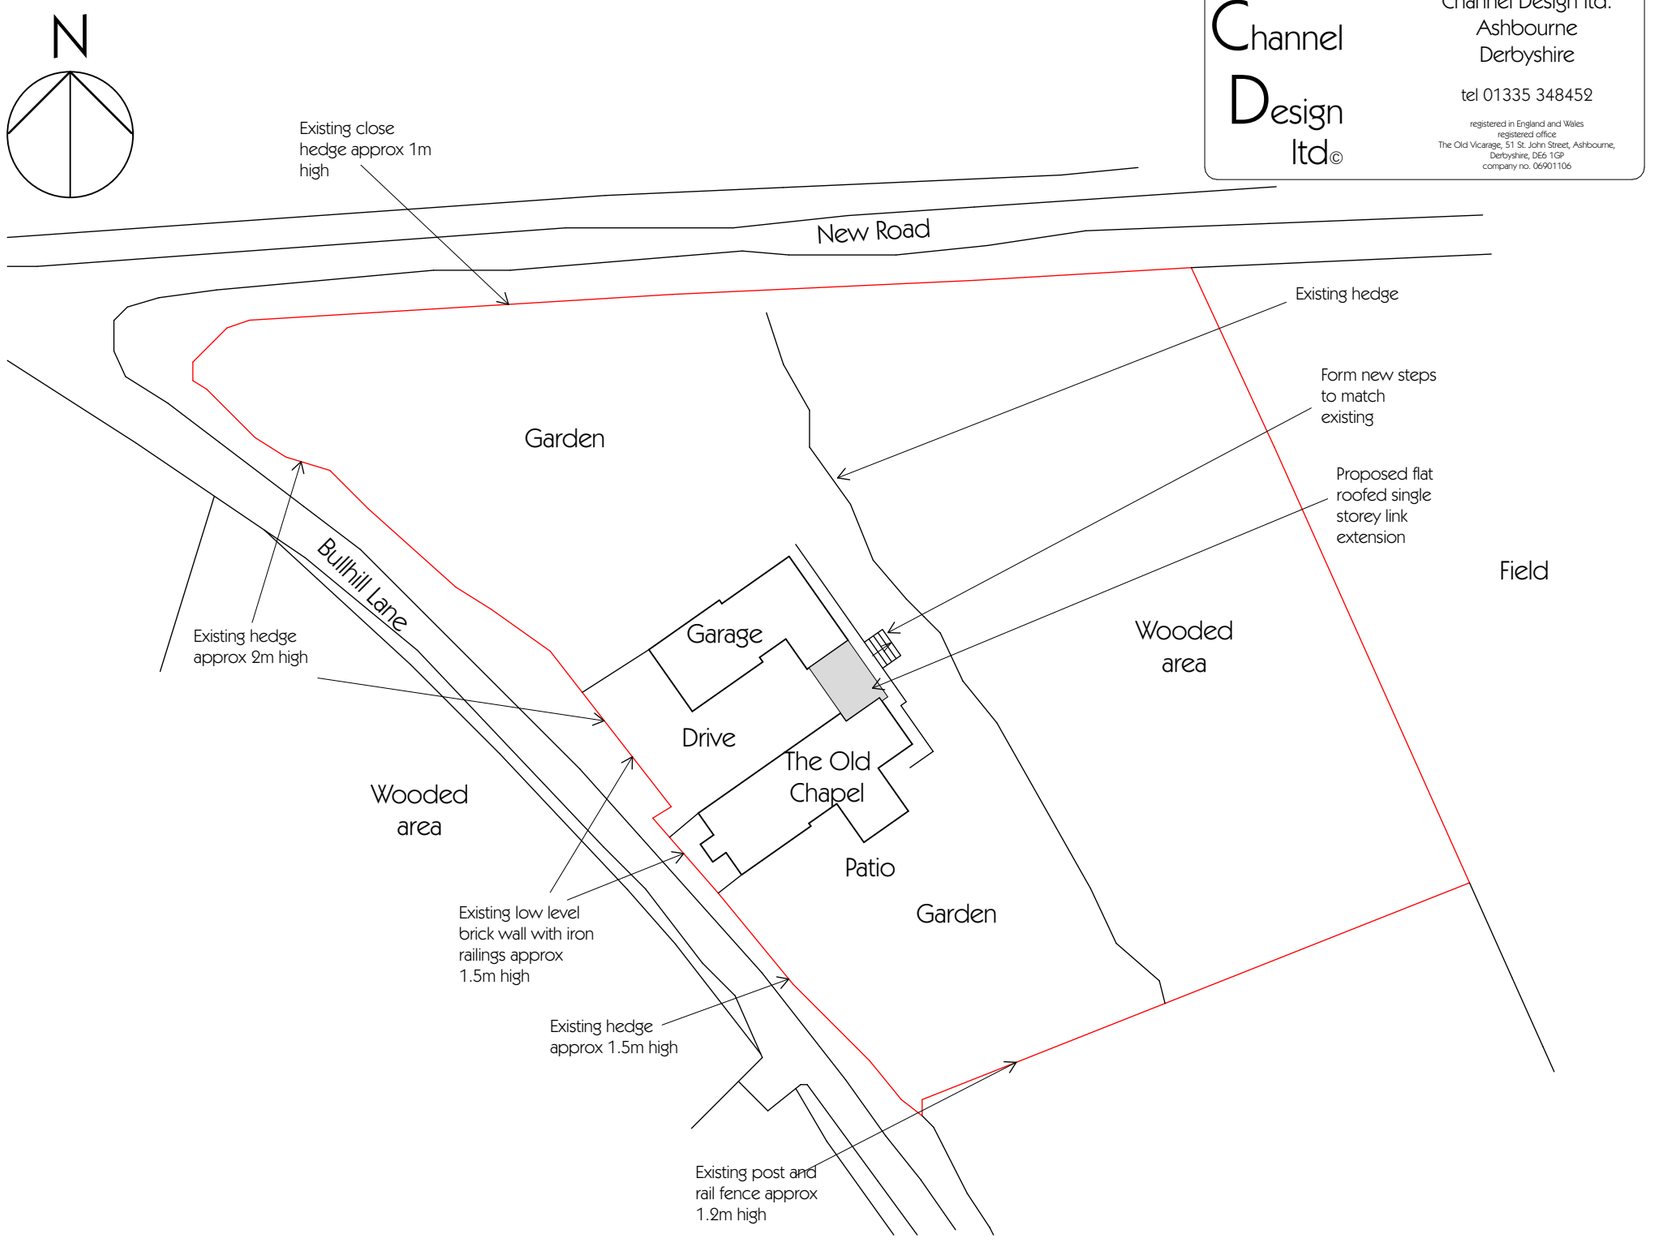

Proposed Block plan 1:500

1:500 Scale
0 10 20 30 40 50

Channel Design ltd.
Ashbourne
Derbyshire
tel 01335 348452
registered in England and Wales
registered office
The Old Vicarage, 51 St. John Street, Ashbourne, Derbyshire, DE6 1GP
company no. 06901106

A Reduce size of extension as clients comments LA 25/7/25

Project Name
Fletcher
Bullhill Lane
Belper

Drawing Name
Location plan and block plan

Drawn by dta
Date June 2025

Job No. 2516
Scale 1:1250 & 1:500

Drawing No. 06A
Status Planning