
Location Plan

Site Address: **119, Derby Road, Ambergate, Belper, DE56 2GD**

PlanningPortal

Date Produced: **04-Aug-2025**

Scale: **1:1250 @A3**

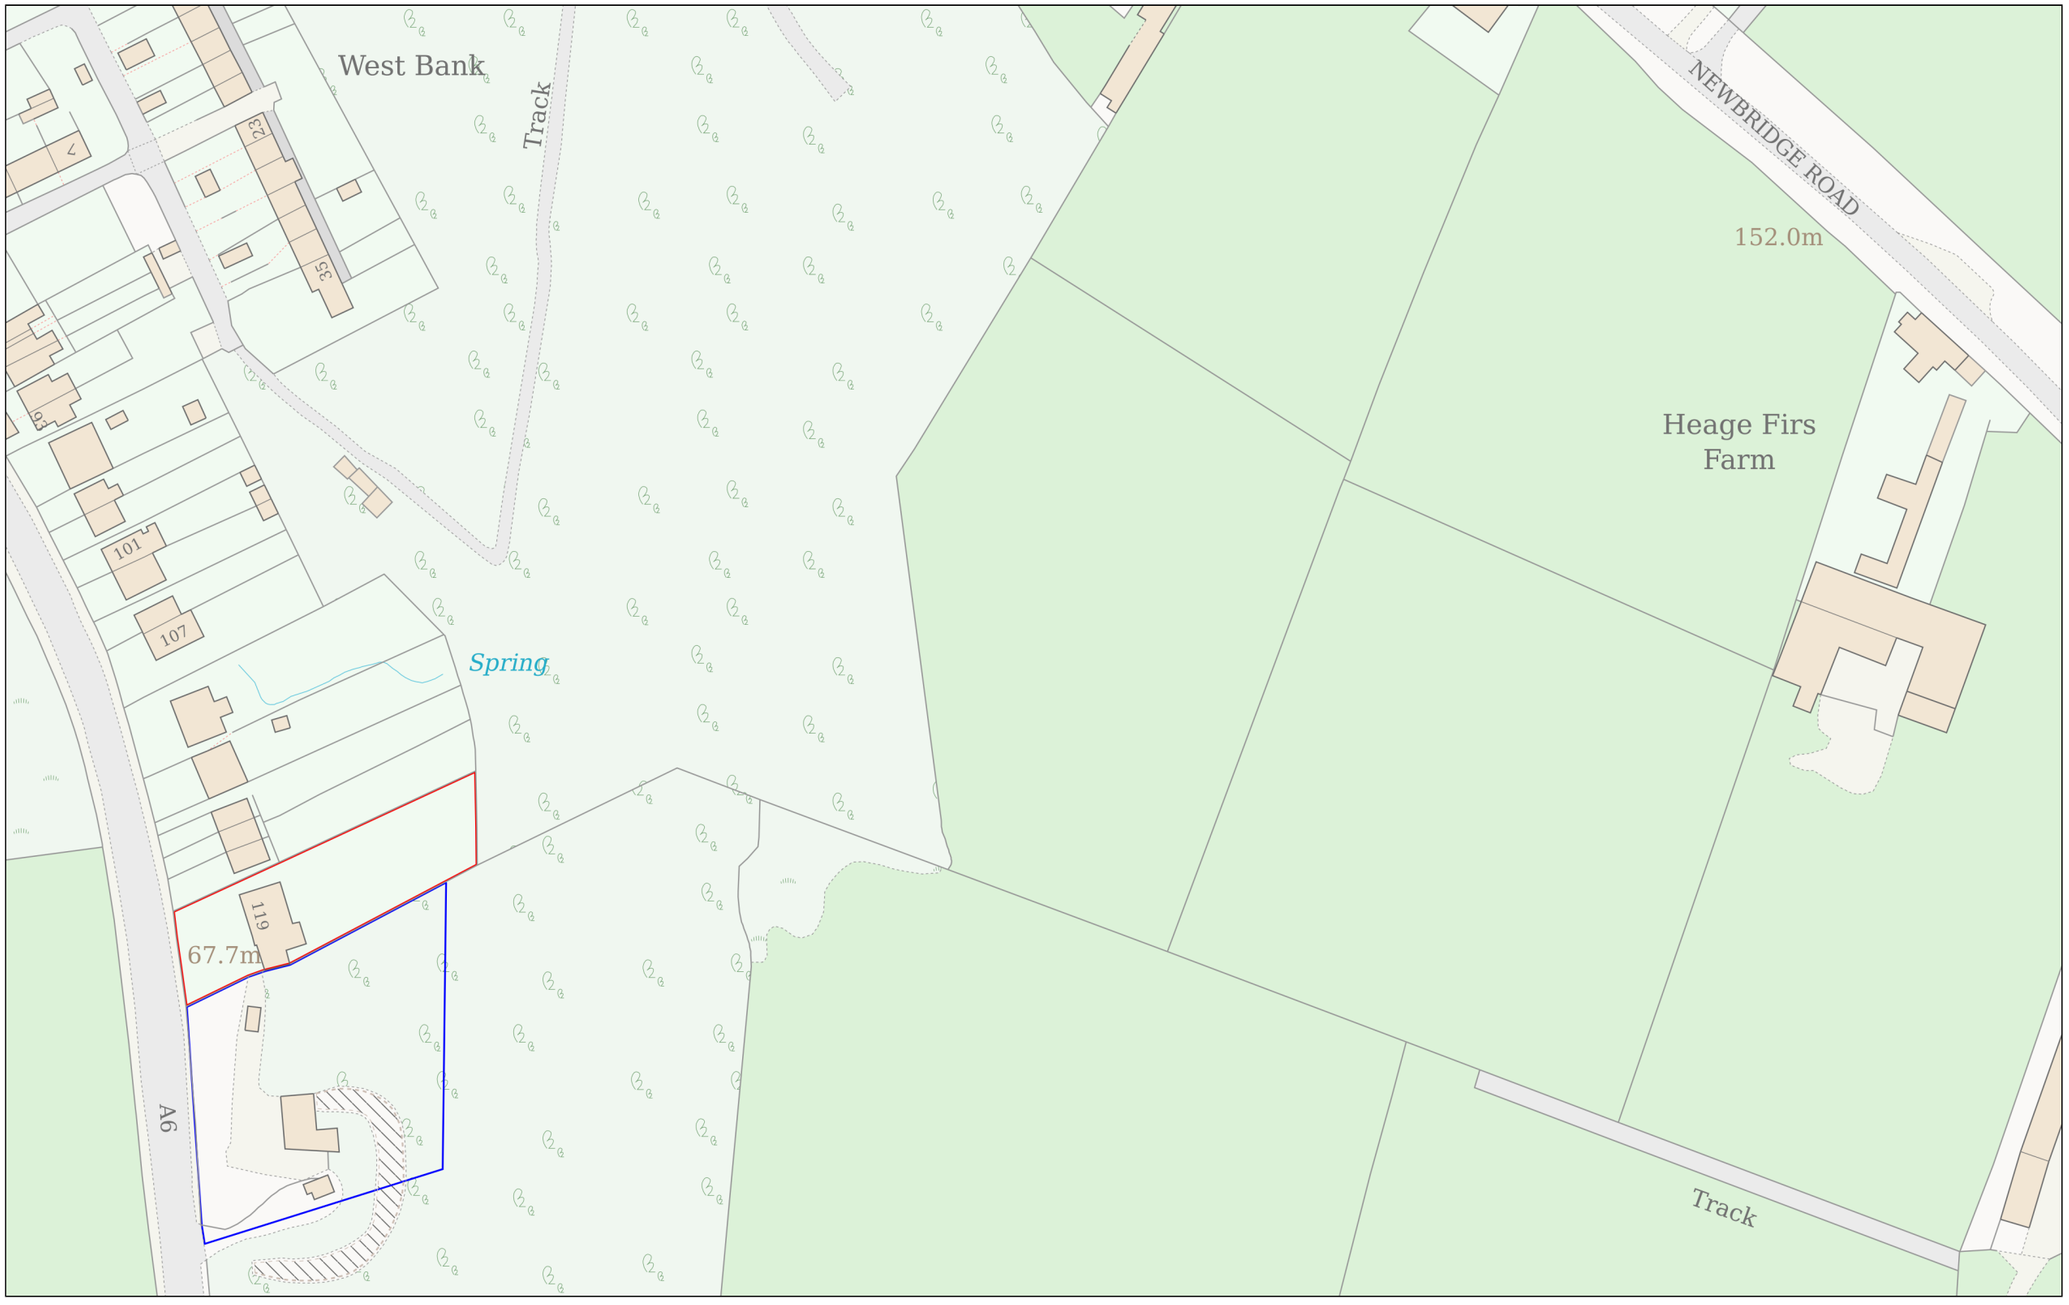

Planning Portal Reference: **PP-14156950v3**

0 50

Metres

Powered By TerraQuest

© Crown copyright and database rights 2025 OS 100042766