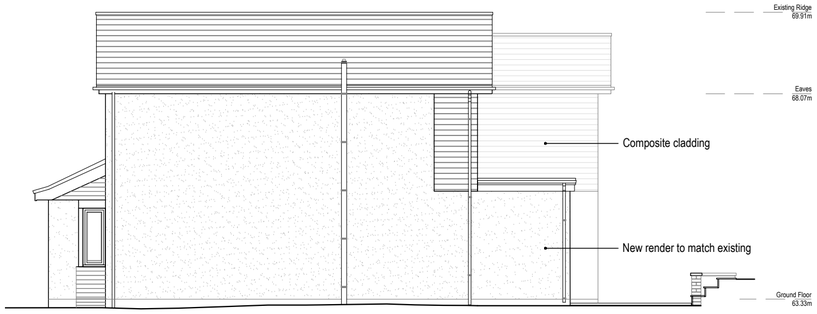

Side Elevation
Scale 1:100



Front Elevation
Scale 1:100

Copyright ©
This drawing is copyright Matthew Montague Architects. Anyone using this drawing in CAD format must have our written permission to do so, and must remove the Matthew Montague Architects copyright logo. Copyright retained in accordance with the copyright, design and patents act 1988. It remains the property of MMA whose registered office is The Cheese Factory, Longford Lane, Longford, Ashbourne, Derbyshire, DE6 3DT.

Drawing Measurements and Information
Drawing measurements shall not be obtained by scaling, with exemption being for planning application drawings only. All dimensions to be verified prior to construction. Immediately report any discrepancies on this document to the Architect. If in doubt ASK. This drawing is to be read in conjunction with associated models, specifications and related consultant's documents where relevant.

Safety, Health and Environmental Information

For information relating to Use, Cleaning and Maintenance, please refer to the Health & Safety File. It is assumed that all works will be carried out by a competent contractor working, where appropriate, to an approved method statement.

In addition to the hazards/risks normally associated with the types of work detailed on this drawing, note the following risks and information:

Notes:

1. All dimensions are in millimeters (mm) unless otherwise stated.
2. Contractors must check all dimensions on site, working from stated dimensions only, any discrepancies are to be reported to the Architect before work is undertaken.

0 m 1 2 3



Rear Elevation
Scale 1:100

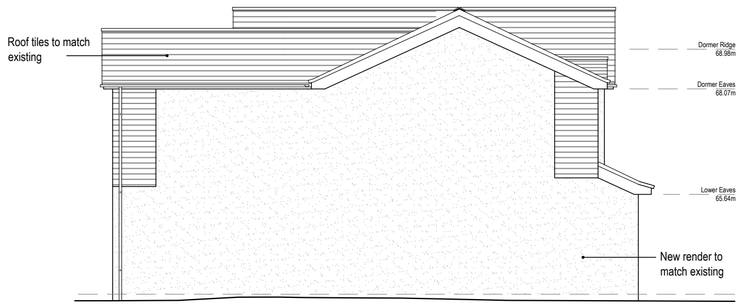

Side Elevation
Scale 1:100

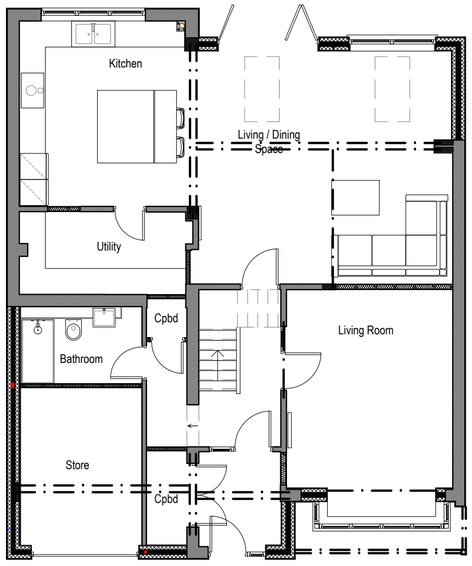

Ground Floor Plan
Scale 1:100

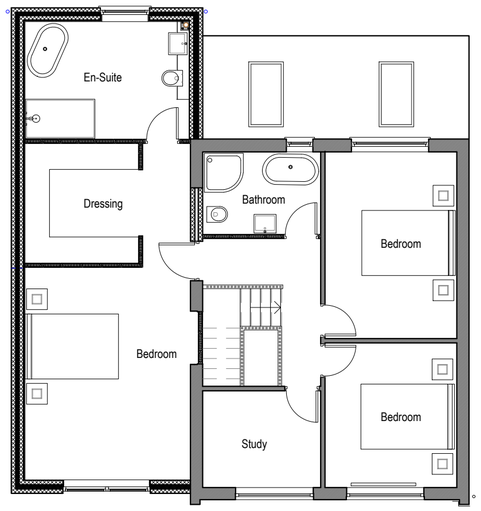

First Floor Plan
Scale 1:100

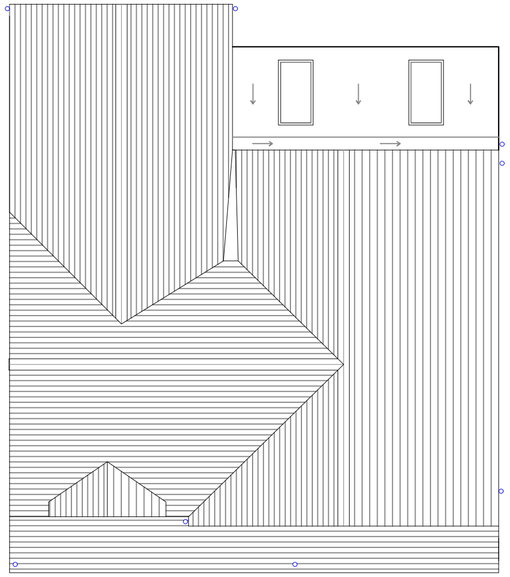

Roof Plan
Scale 1:100

P6	Minor revisions for non material amendment application	01-08-25	PDM
P5	General revision	14-04-25	JC
P4	General revision	17-12-24	JC
P3	General revision	17-10-24	GK
P2	General revision	25-09-24	GK
P1	First Issue	20-09-24	GK
Rev.	First Issue	17.03.25	JC

MATTHEW MONTAGUE
ARCHITECTS
The Cheese Factory, Longford Lane, Longford, Ashbourne, Derbyshire, DE6 3DT
Tel: 01335 330510 . info@matthewmontague.co.uk . www.matthewmontague.co.uk

15 Gilbert Crescent
Duffield, Derbyshire

Drawings as Proposed

PROJECT REF	SCALE(S)	PAPER SIZE	DRAWN BY	CHECKED BY
2426	1:100	A2	JC	JC

PROJECT	ORIGINATOR	ZONE	LEVEL	TYPE	ROLE	NUMBER
GCD	MMA	ZZ	XX	DR	A	**02003**

STATUS	SUITABILITY DESCRIPTION
S0	WORK IN PROGRESS

REVISION	REVISION DESCRIPTION
P6	PRELIMINARY