

West Elevation

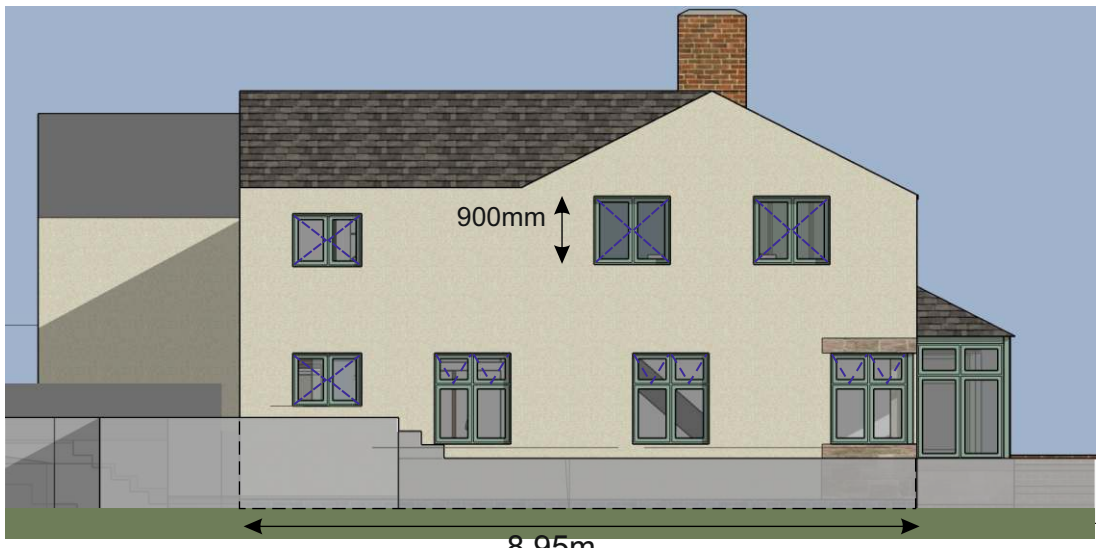

South Elevation



East Elevation

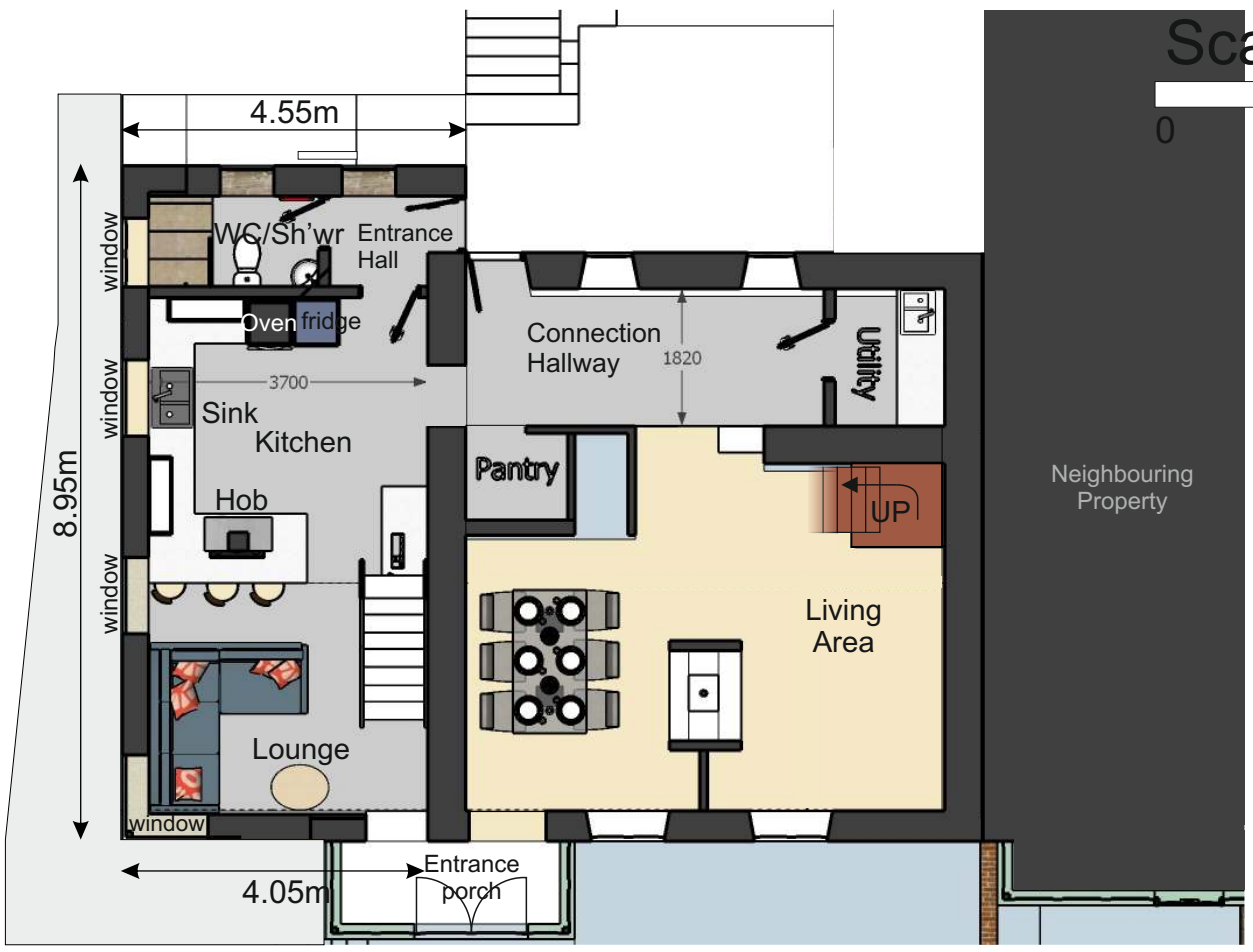

Scale 1:100 @ A3

0 2 4 6 8 10 metres

North

Ground Floor Plan

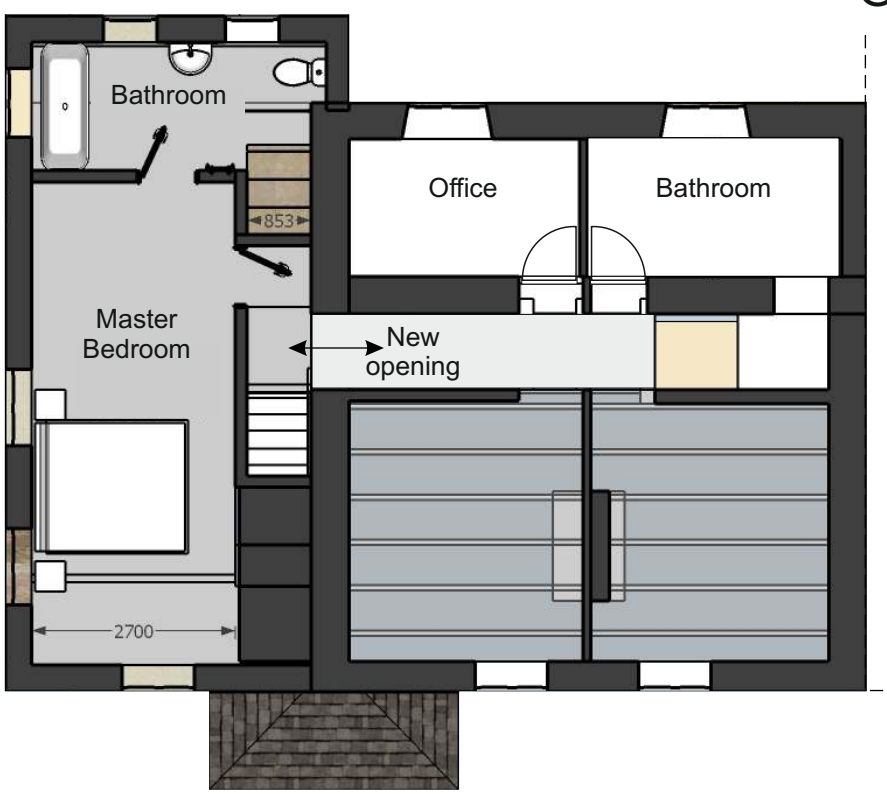

16.06.25 - Rev '0'
Issue - Client Approval
31.07.25 - Rev 'A'
Updated to comments: Window changes

Project: Side (2 storey) extension: Barnfield Cottage, Belper. DE56 2UJ		
Client: S. Harrison		
Title: Proposed Elevations/Plans		
Scale: 1:100@A3	Inception: Mar 2025	Drawn: DG
Job: C1078	Dwg No: P01	Rev: A

DAVID GUY
ARCHITECTURAL SERVICES
www.dg4design.co.uk
e: info@dg4design.co.uk
9 Chesterfield Road, Belper. DE56 1FD Mobile 07979 542199