




Front Elevation - 1.5m high post & mesh fence
Scale 1:50

© Crown Copyright. All rights reserved. License no. 100019980
Obtained from www.centremapslive.com

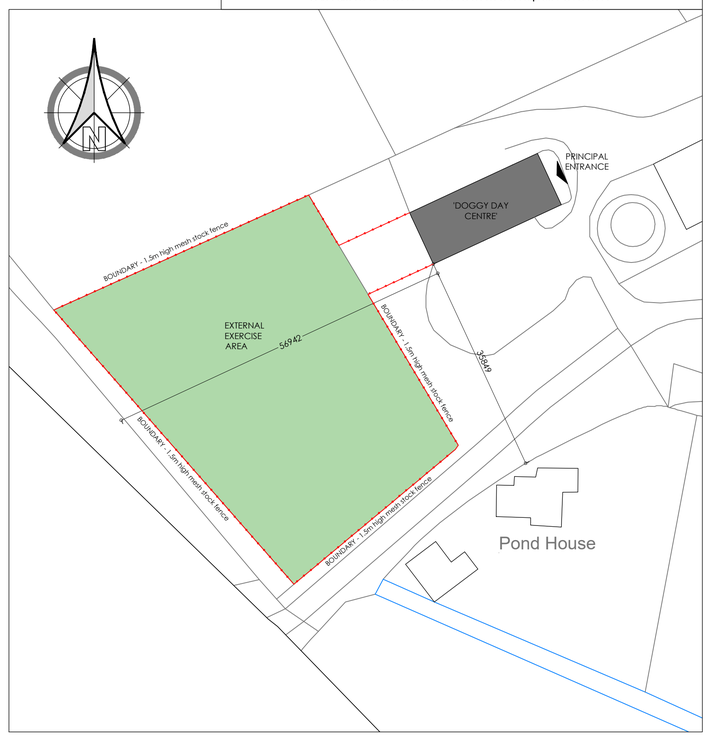



## EXISTING & PROPOSED FLOOR PLAN
SCALE 1:100

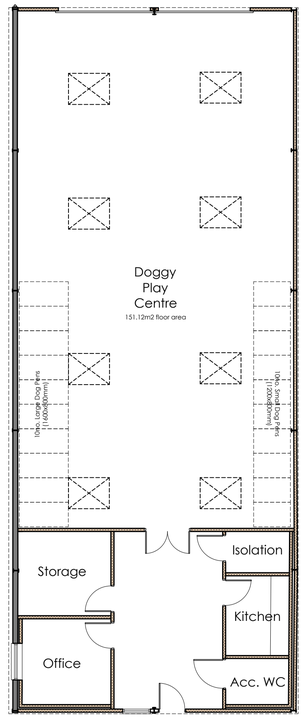



GROUND FLOOR


## EXISTING & PROPOSED ELEVATIONS
SCALE 1:100

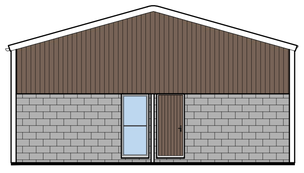


FRONT

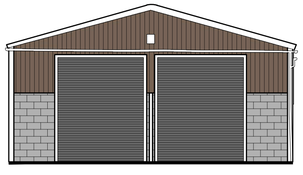

REAR

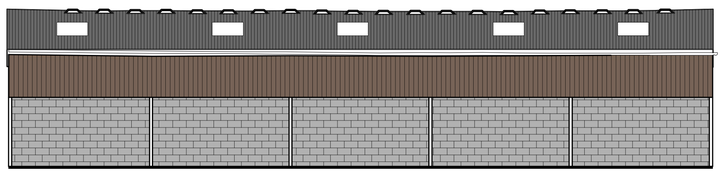

SIDE

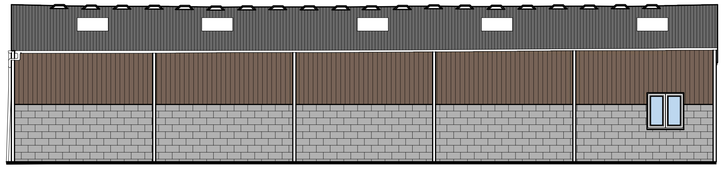

SIDE

## EXISTING & PROPOSED SITE PLAN
SCALE 1:500

1:50 1m 2m 3m 4m 5m
1:100 2m 4m 6m 8m 10m
1:200 5m 10m 15m 20m
1:500 10m 20m 30m 40m 50m

**REVISIONS**

| | | |
|---|---|---|
| **A** | **04-08-25** | **annotation amended** |

PAUL GAUGHAN BUILDING CONSULTANTS
Unit E14, Langham Park Industrial Estate, Lows Lane
Stanton by Dale, Ilkeston DE7 4RJ
Phone 0115 9324010
E-mail: info@paul-gaughan.co.uk
Web: www.paul-gaughan.co.uk

**CLIENT**
-

**LOCATION**
Park Farm, Aldercar Lane, Langley Mill, Nottingham, NG16 4HJ

**PROJECT**
Retention of 'doggy play centre'

**TITLE**
Existing & Proposed Floor Plans, Elevations & Site Plan

| PAPER SIZE | SCALE | DATE |
|---|---|---|
| ISO A1 (594.00 x 841.00 MM) | 1:50; 1:100; 1:500 | July 2025 |

| DRAWING NUMBER | REVISION |
|---|---|
| DB/NT/2025/167/04 | A |

Scales are correct at time of plotting however please note that distortion can occur during copying. This drawing is copyright and may not be altered, traced, photographed, electronically copied or used for any purpose other than for which it is issued, without written permission from Mr. Gaughan. Check all dimensions on site. Any discrepancies should be reported to the designer before works proceed. Hatching is a representation of materials only.