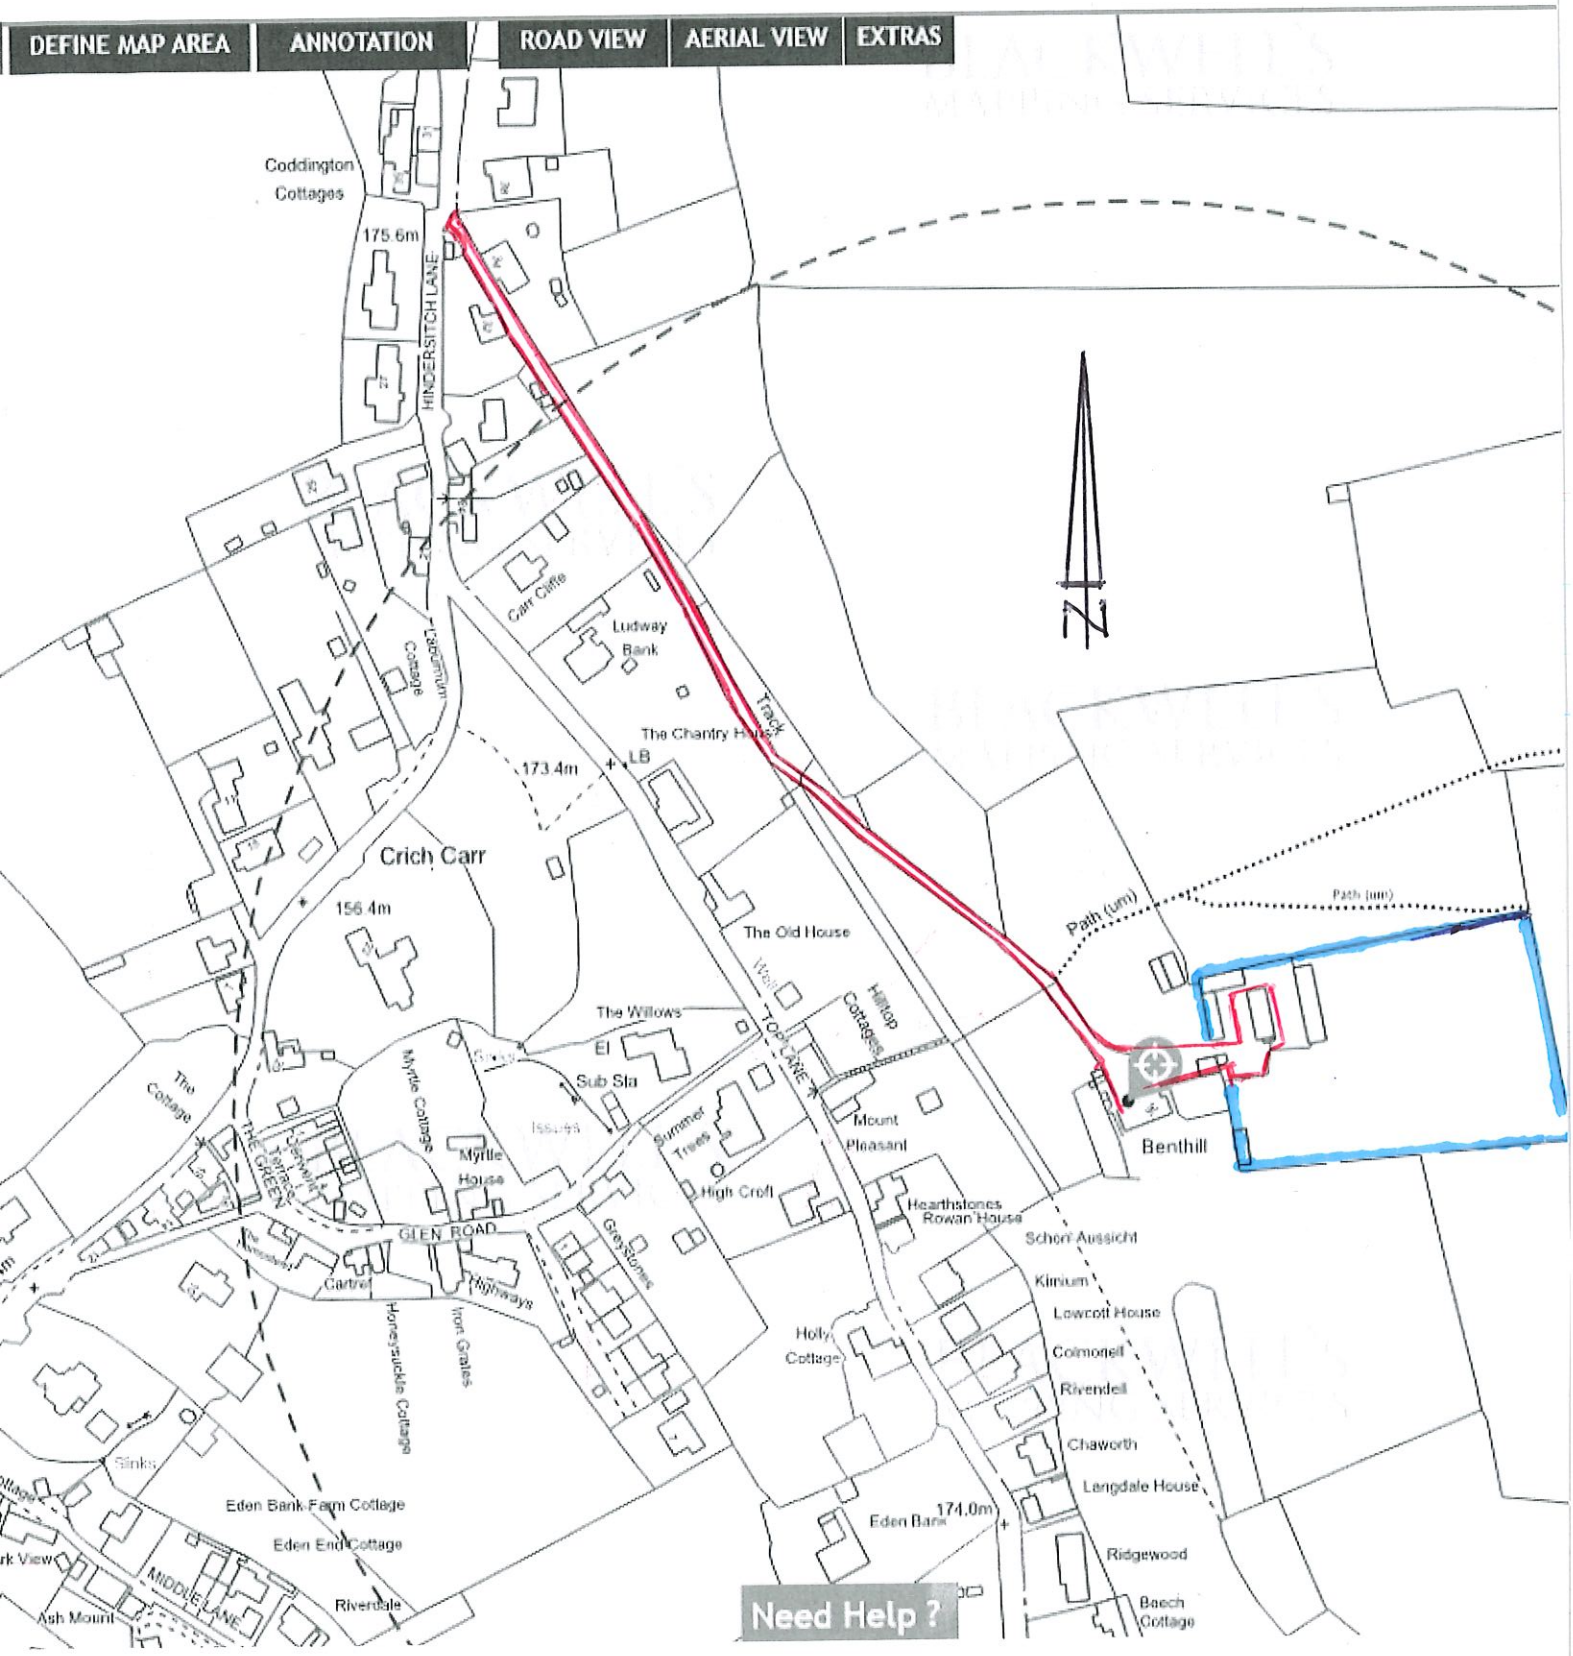

BENTS HILL FARM.
HINDERSITCH LANE,
WHATSTANDWELL.
LOCATION PLAN

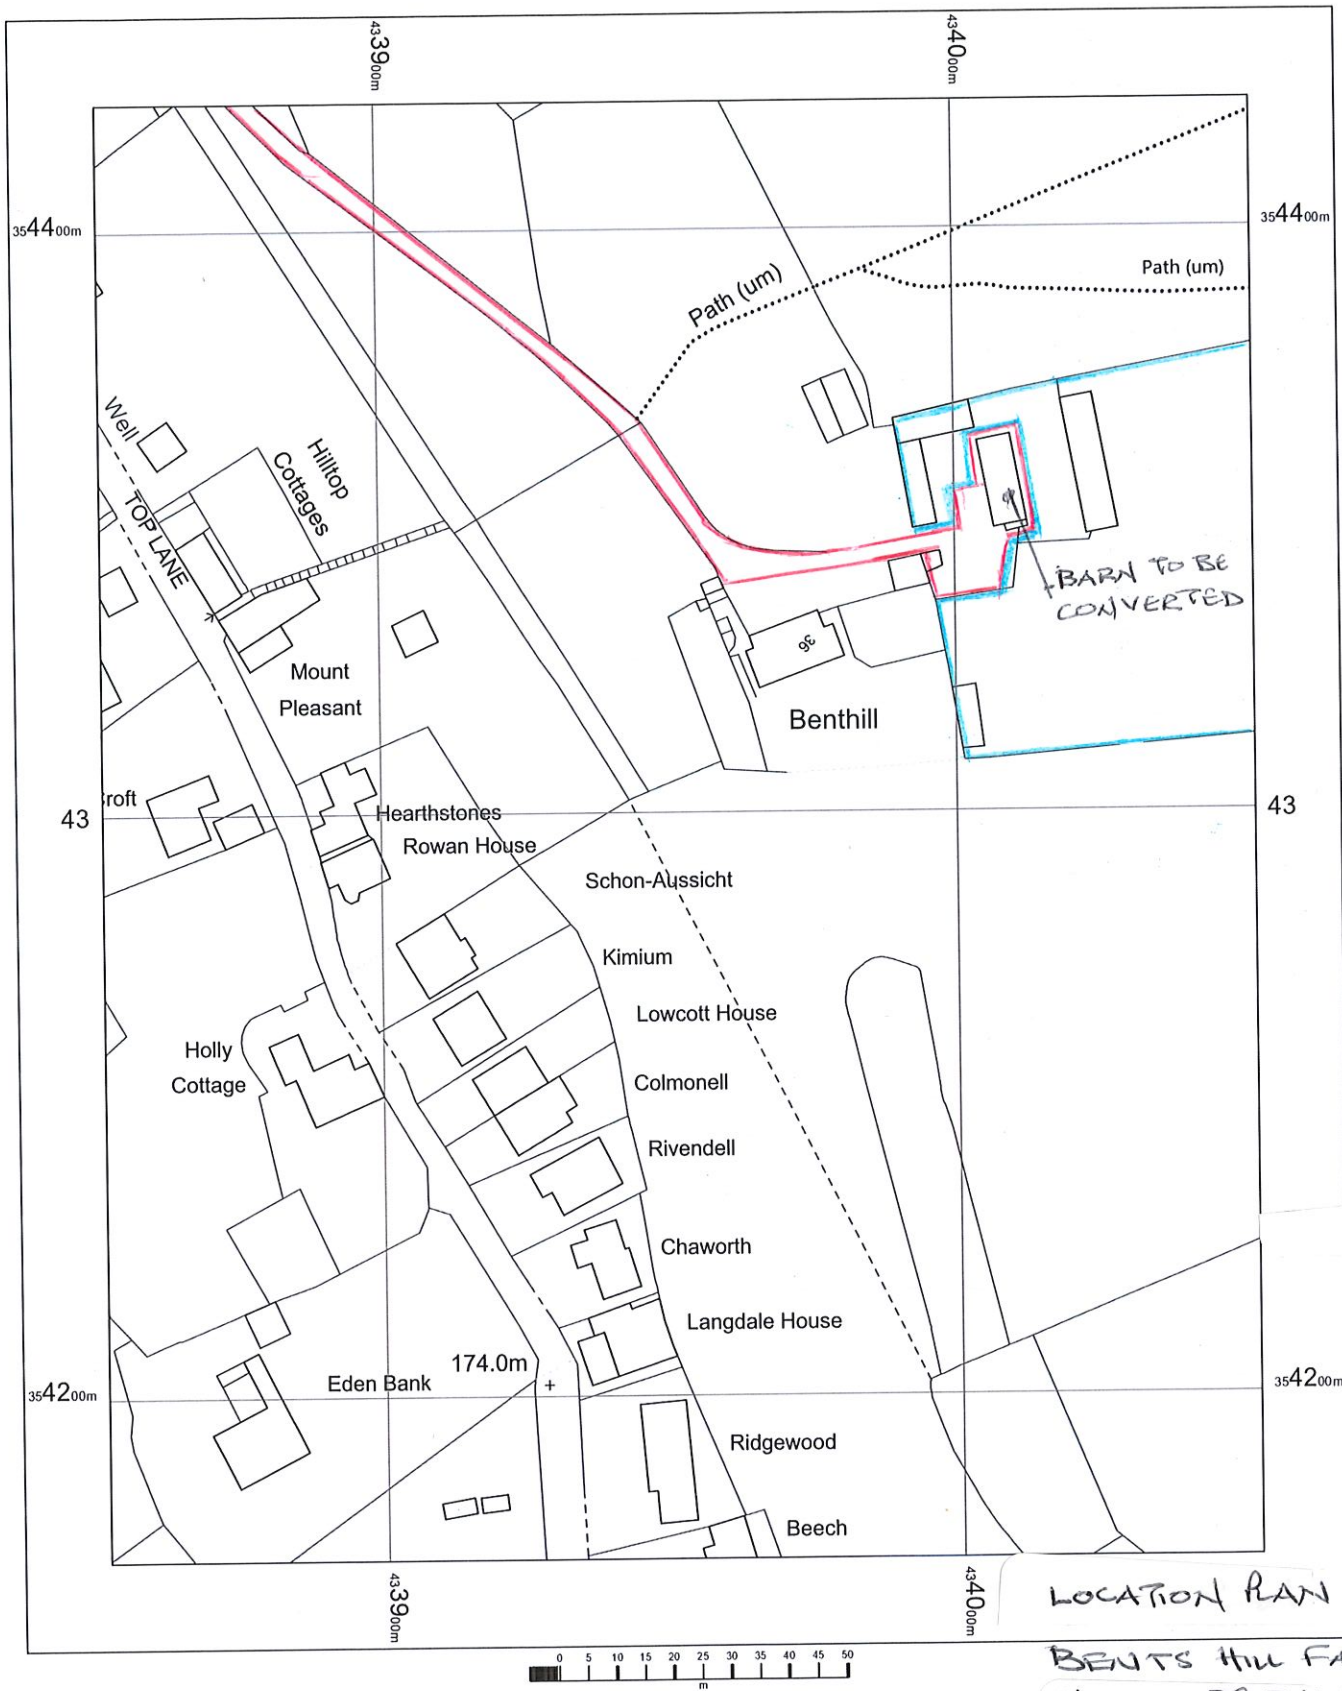

LOCATION PLAN

BENTS HILL FARM
HINDERSITCH LANE
WHATSTANDWELL

N

OS MasterMap 1250/2500/10000 scale
Thursday, June 12, 2025, ID: BW1-01227402
maps.blackwell.co.uk

1:1250 scale print at A4, Centre: 433952 E, 354297 N

©Crown Copyright Ordnance Survey. Licence no. 100041041

Ordnance Survey Licensed Data

BLACKWELL'S MAPPING SERVICES
PERSONAL & PROFESSIONAL MAPPING
www.blackwellmapping.co.uk
TEL: 0800 151 2612
maps@blackwell.co.uk