15 Golden Valley - Proposed Shed

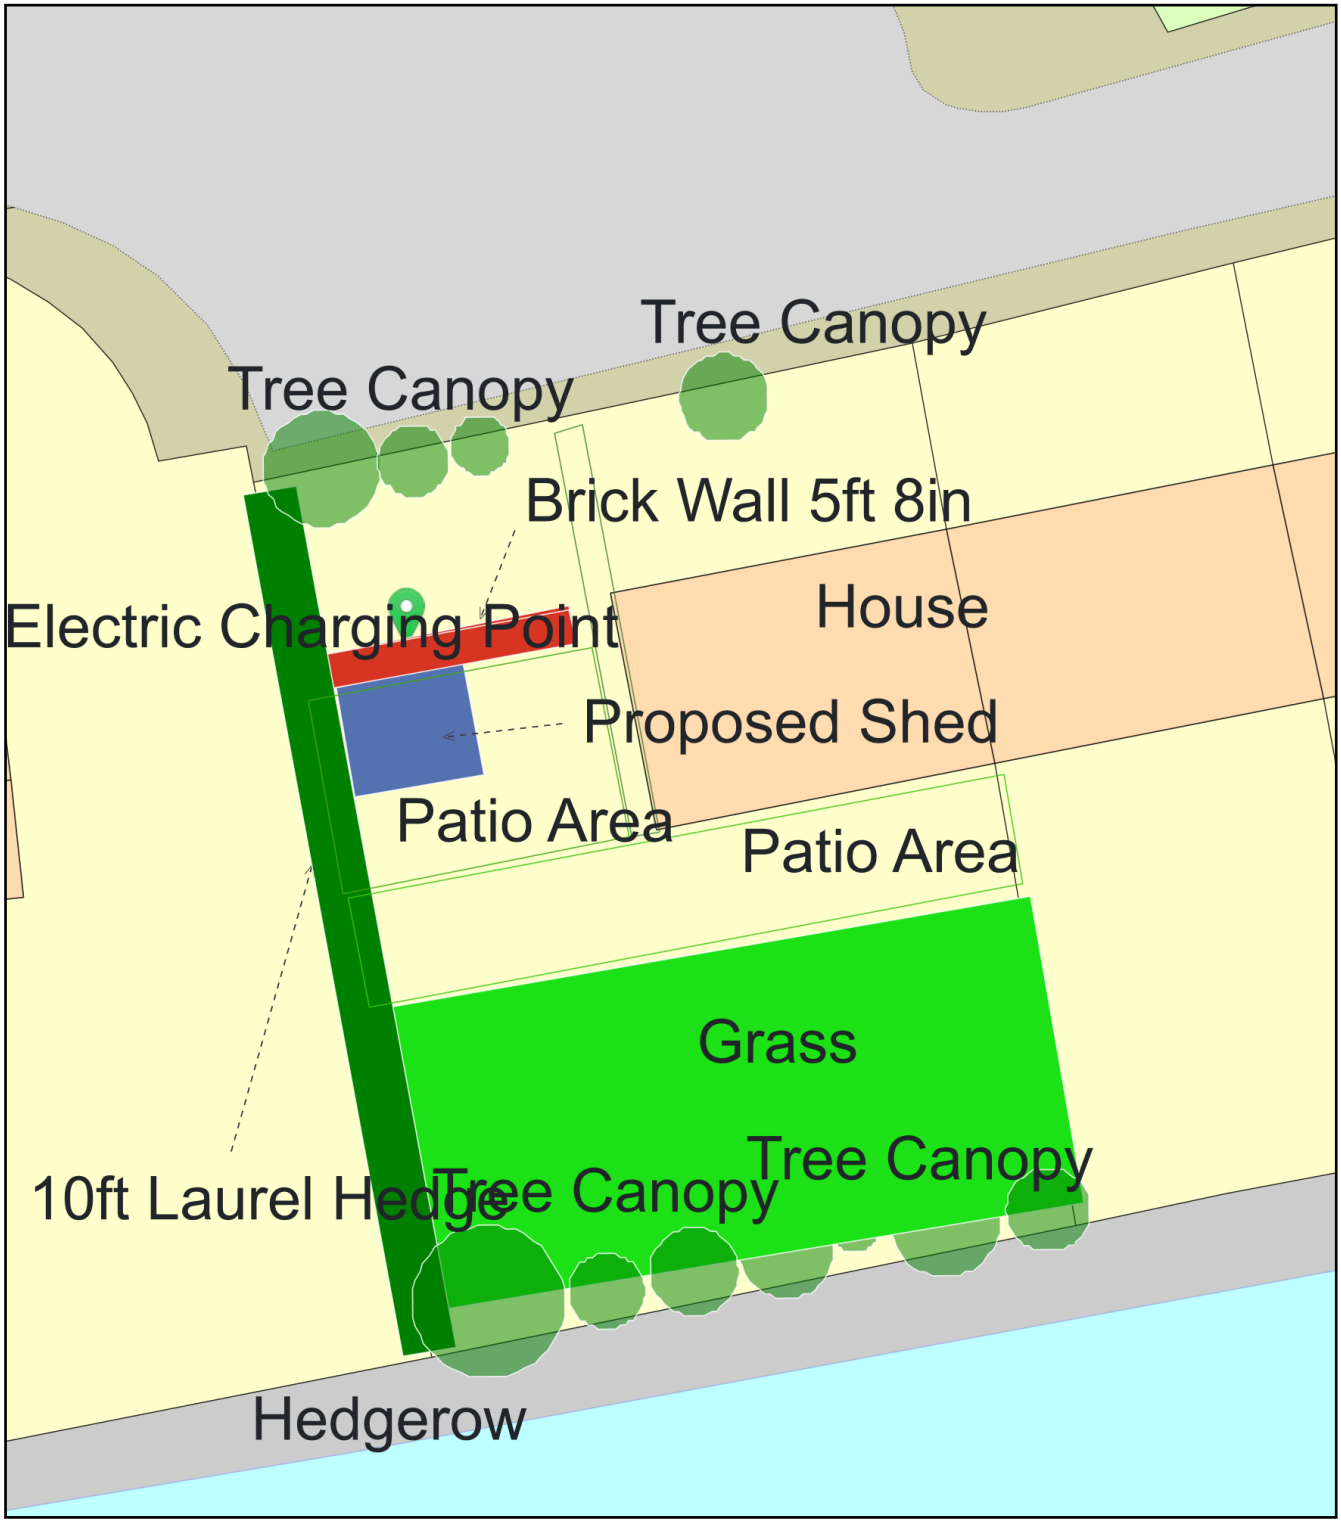

0 10
Metres

N

ReQuestaPlan

Plan Produced for: Hazel Clarke

Date Produced: 06 Aug 2025

Plan Reference Number: TQRQM25218140822391

Scale: 1:200 @ A4

© Crown copyright and database rights 2025 OS 100042766