N

NOTES:
1. Insert note.

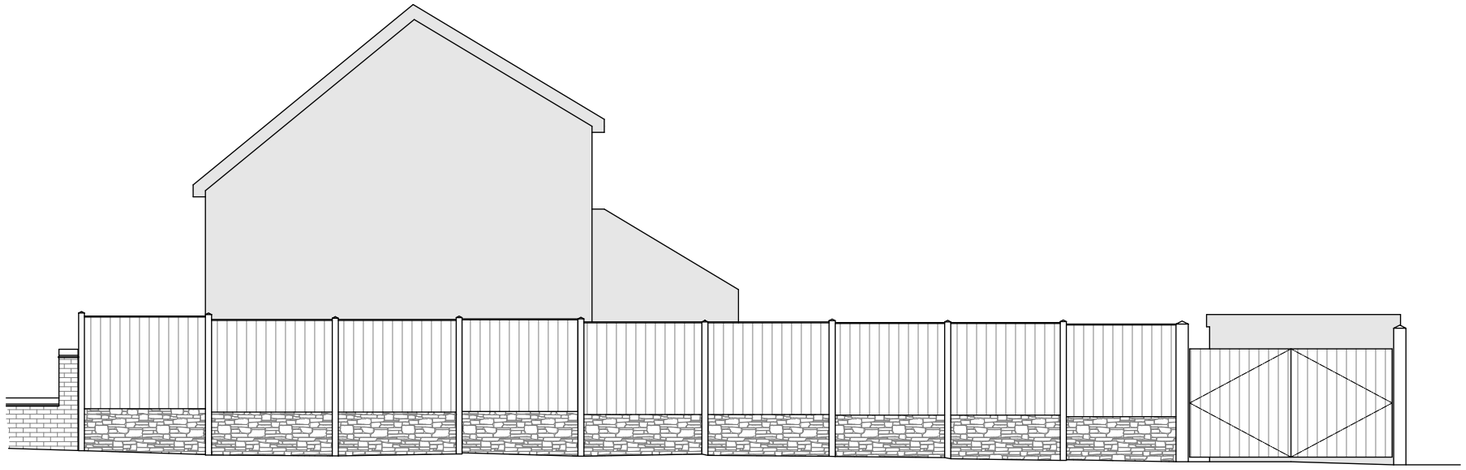

10 / 01 South elevation from Crich View Drive.
1:100

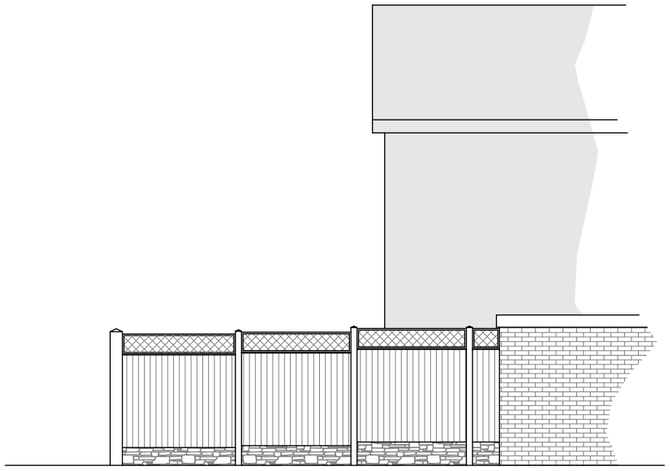

10 / 02 North elevation from No. 1 Crich View Drive.
1:100

10 / 000 Elevations
1:100

0 1 2 3 4 5
metres

1:100

FILE: *25-113 - Existing Survey.dwg*

Rev.	Drawn	Comments	Date

Status

dkmy architects ltd
Davidson Keighley Marston Ya
a: 10 Spencer Road, Belper, Derbyshire DE5 1JY
e: info@dkmy.co.uk
m: 07847 328 233
w: www.dkmy.co.uk

PROJECT
Retrospective planning application for a new boundary fence.

CLIENT
Mr. M. Hallam

TITLE
Elevations.

DRAWN	CHECKED	
RjK		
NUMBER	REVISION	ORIGINAL SIZE
25-113-08-10	/	A3
SCALE	DATE	
1:100	July 25	