Copyright ©
This drawing is copyright Matthew Montague Architects. Anyone using this drawing in CAD format must have our written permission to do so, and must remove the Matthew Montague Architects copyright logo. Copyright retained in accordance with the copyright, design and patents act 1988. It remains the property of MMA whose registered office is The Cheese Factory, Longford Lane, Longford, Ashbourne, Derbyshire, DE6 3DT.

0 m 10 20 30

N

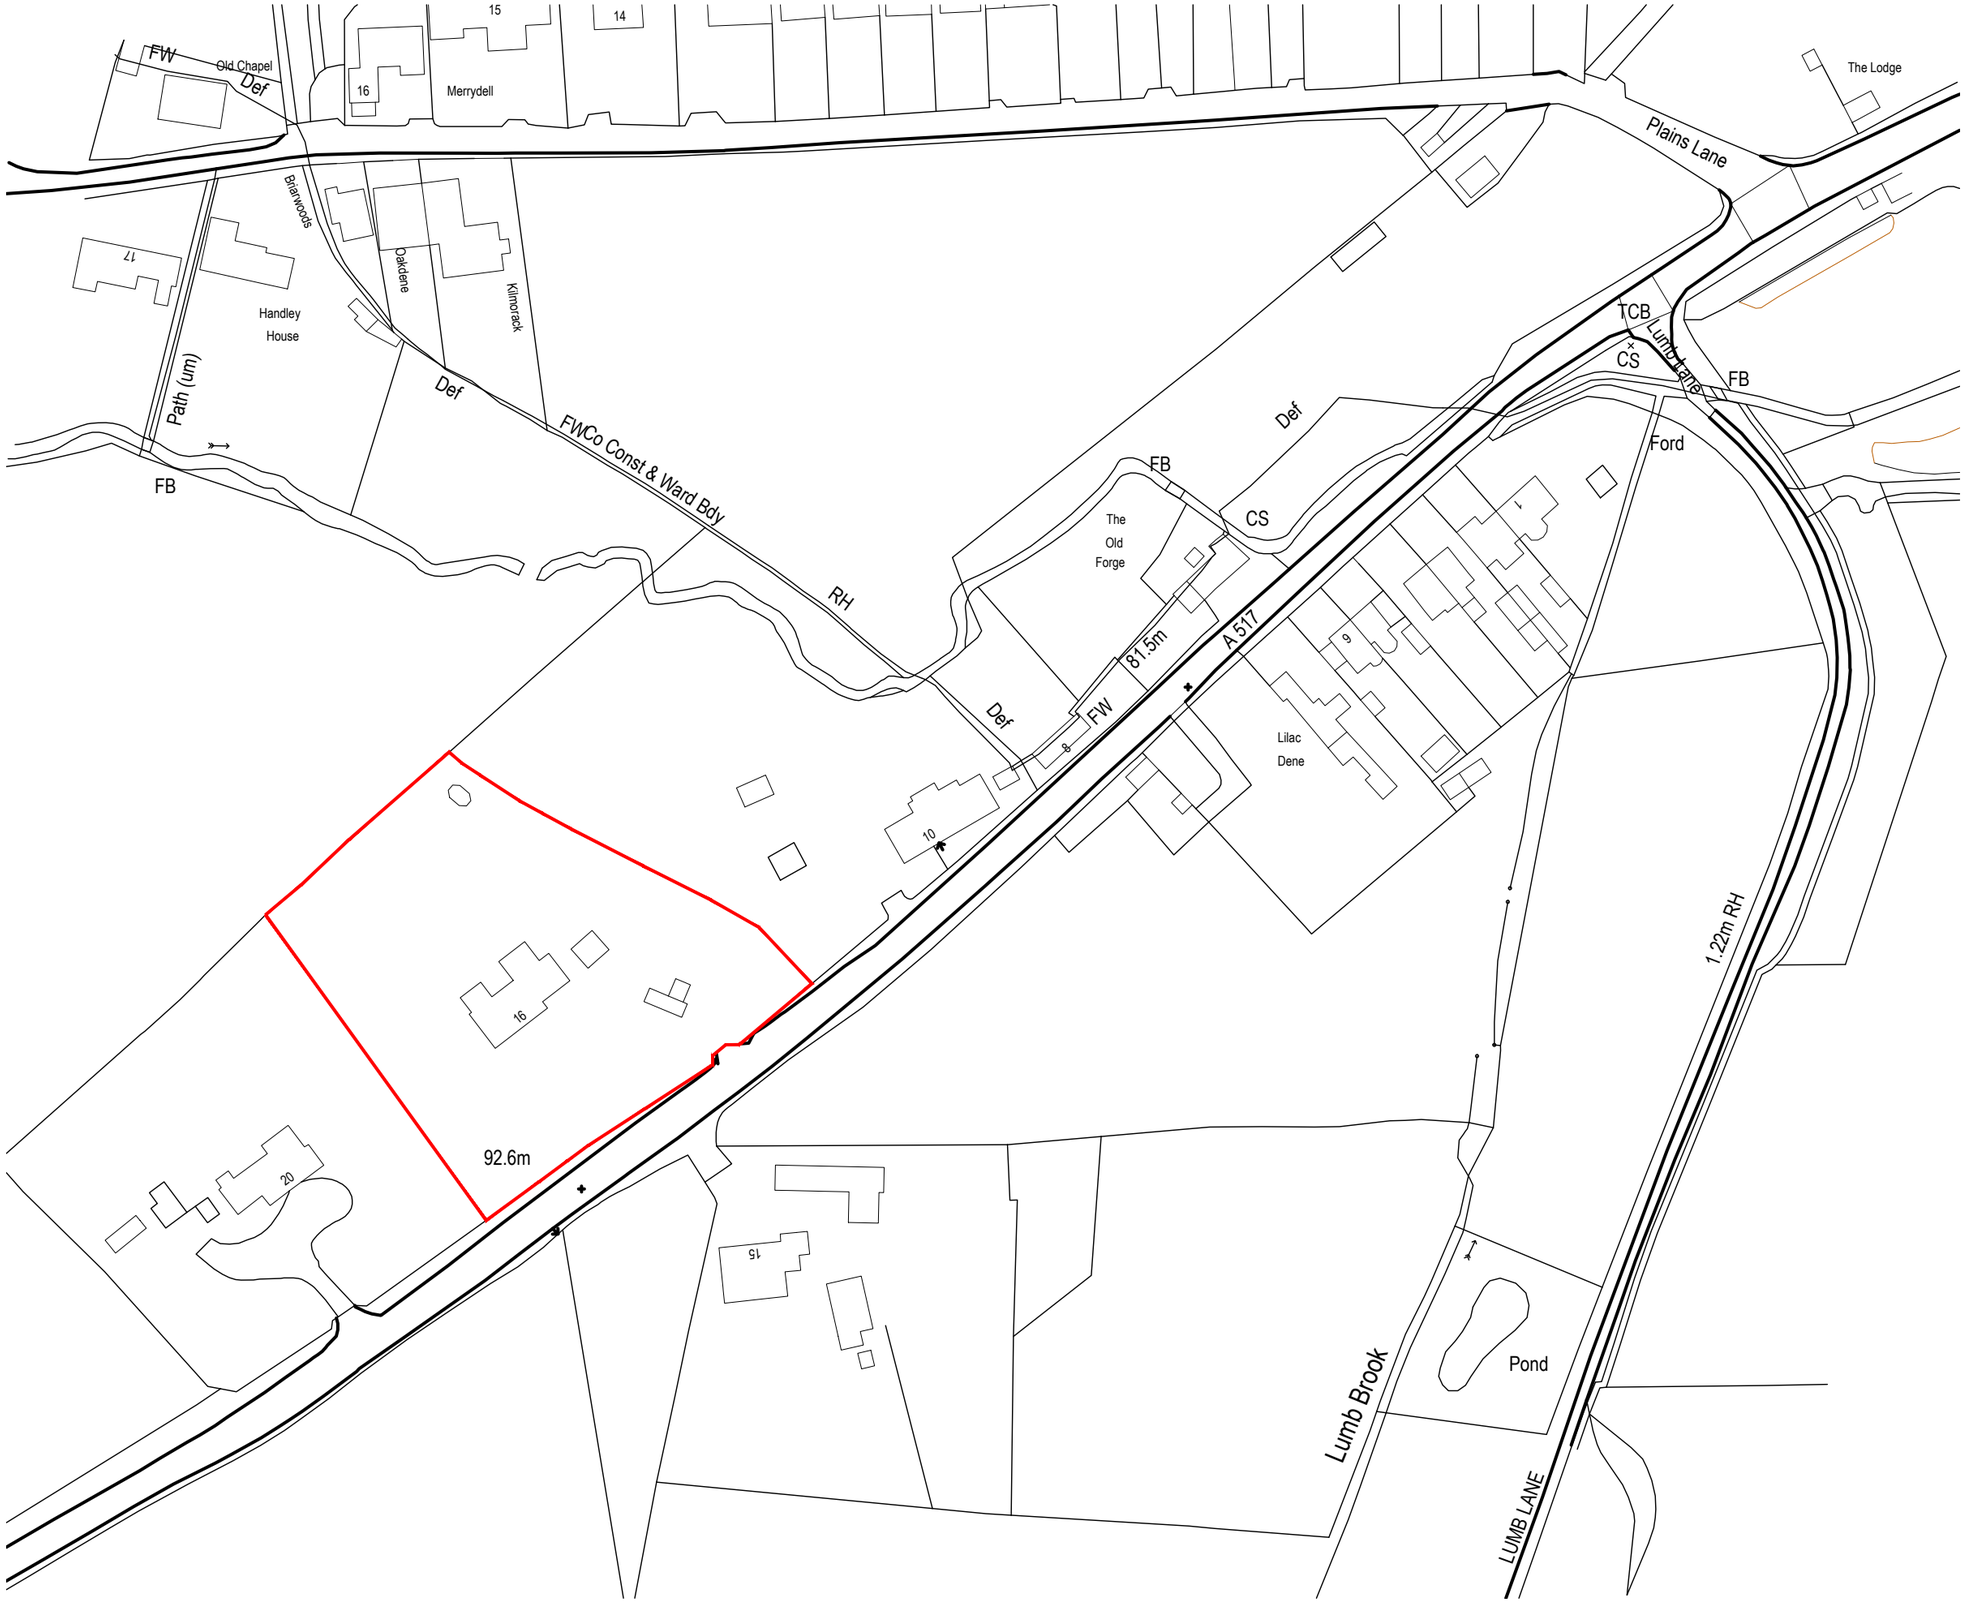

Site Location Plan
Scale 1:1250

Ordnance Survey (c) Crown Copyright 2024. All rights reserved. Licence number 100022432

Rev.	Revision Description	Date	Initials
P1	PLANNING ISSUE	11-06-25	CB

MATTHEW MONTAGUE
ARCHITECTS
The Cheese Factory, Longford Lane, Longford, Ashbourne, Derbyshire, DE6 3DT
Tel: 01335 330510 . info@matthewmontague.co.uk . www.matthewmontague.co.uk

Watergates

16 Ashbourne Road, Belper, DE56 2LD

Site Location Plan

PROJECT REF	SCALE(S)	PAPER SIZE	DRAWN BY	CHECKED BY
2435	1:1250	A3	JB	CB

PROJECT	ORIGINATOR	ZONE	LEVEL	TYPE	ROLE	NUMBER
WAT	MMA	B1	XX	DR	A	**01101**

STATUS	SUITABILITY DESCRIPTION
D5	ISSUED FOR PLANNING

REVISION	REVISION DESCRIPTION
P1	PRELIMINARY