Copyright ©
This drawing is copyright Matthew Montague Architects. Anyone using this drawing in CAD format must have our written permission to do so, and must remove the Matthew Montague Architects copyright logo. Copyright retained in accordance with the copyright, design and patents act 1988. It remains the property of MMA whose registered office is The Cheese Factory, Longford Lane, Longford, Ashbourne, Derbyshire, DE6 3DT.

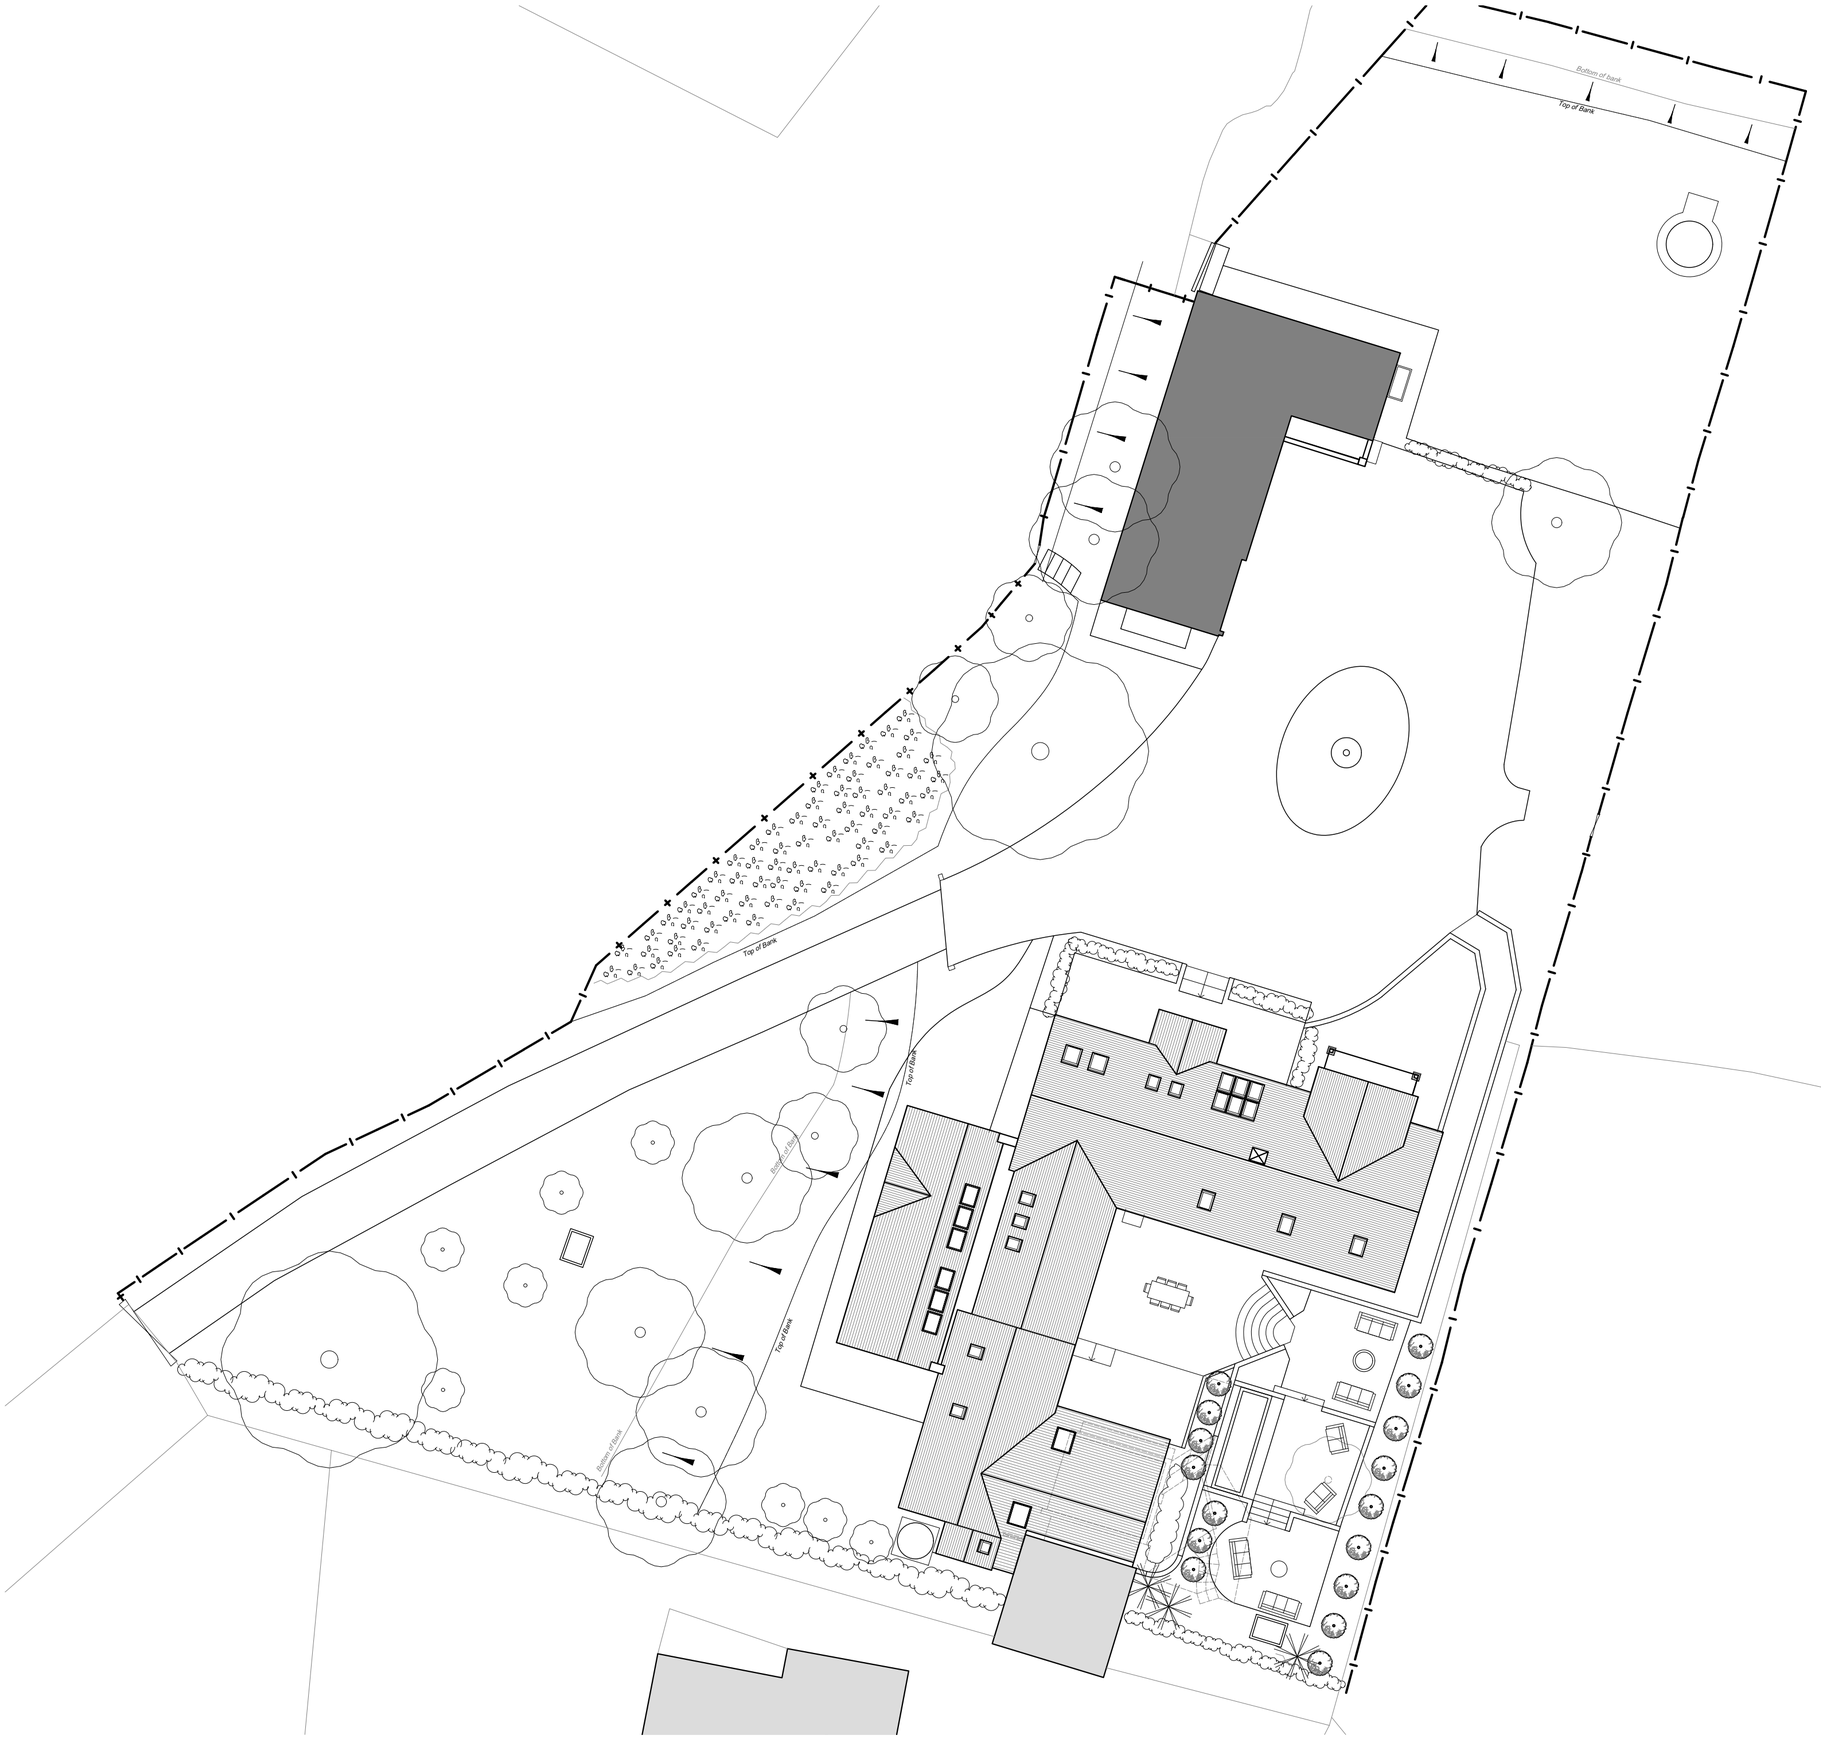

0 m 2 4 6

N

P5	Section 73 Issue	04.08.25	TS
P4	Planning Issue	21.03.24	TS
P3	Amendments made based on clients comments	18.03.24	TS
P2	Amendments made based on clients comments	13.02.24	TS
P1	First Issue	02.02.24	TS

MATTHEW MONTAGUE
ARCHITECTS
The Cheese Factory, Longford Lane, Longford, Ashbourne, Derbyshire, DE6 3DT
Tel: 01335 330510 . info@matthewmontague.co.uk .
www.matthewmontague.co.uk

Herbalshaw Meadow Barn

Muggington Lane End, DE6 3EJ

Site Plan as Proposed

PROJECT REF	SCALE(S)	PAPER SIZE	DRAWN BY	CHECKED BY
2403	1:200	A2	TS	PDM

PROJECT	ORIGINATOR	ZONE	LEVEL	TYPE	ROLE	NUMBER
HMB	MMA	XX	XX	DR	A	**01002**

STATUS	SUITABILITY DESCRIPTION
D5	ISSUED FOR PLANNING

REVISION	REVISION DESCRIPTION
P5	PRELIMINARY