62 Wessington Lane - Proposed Drop Kerb Extension

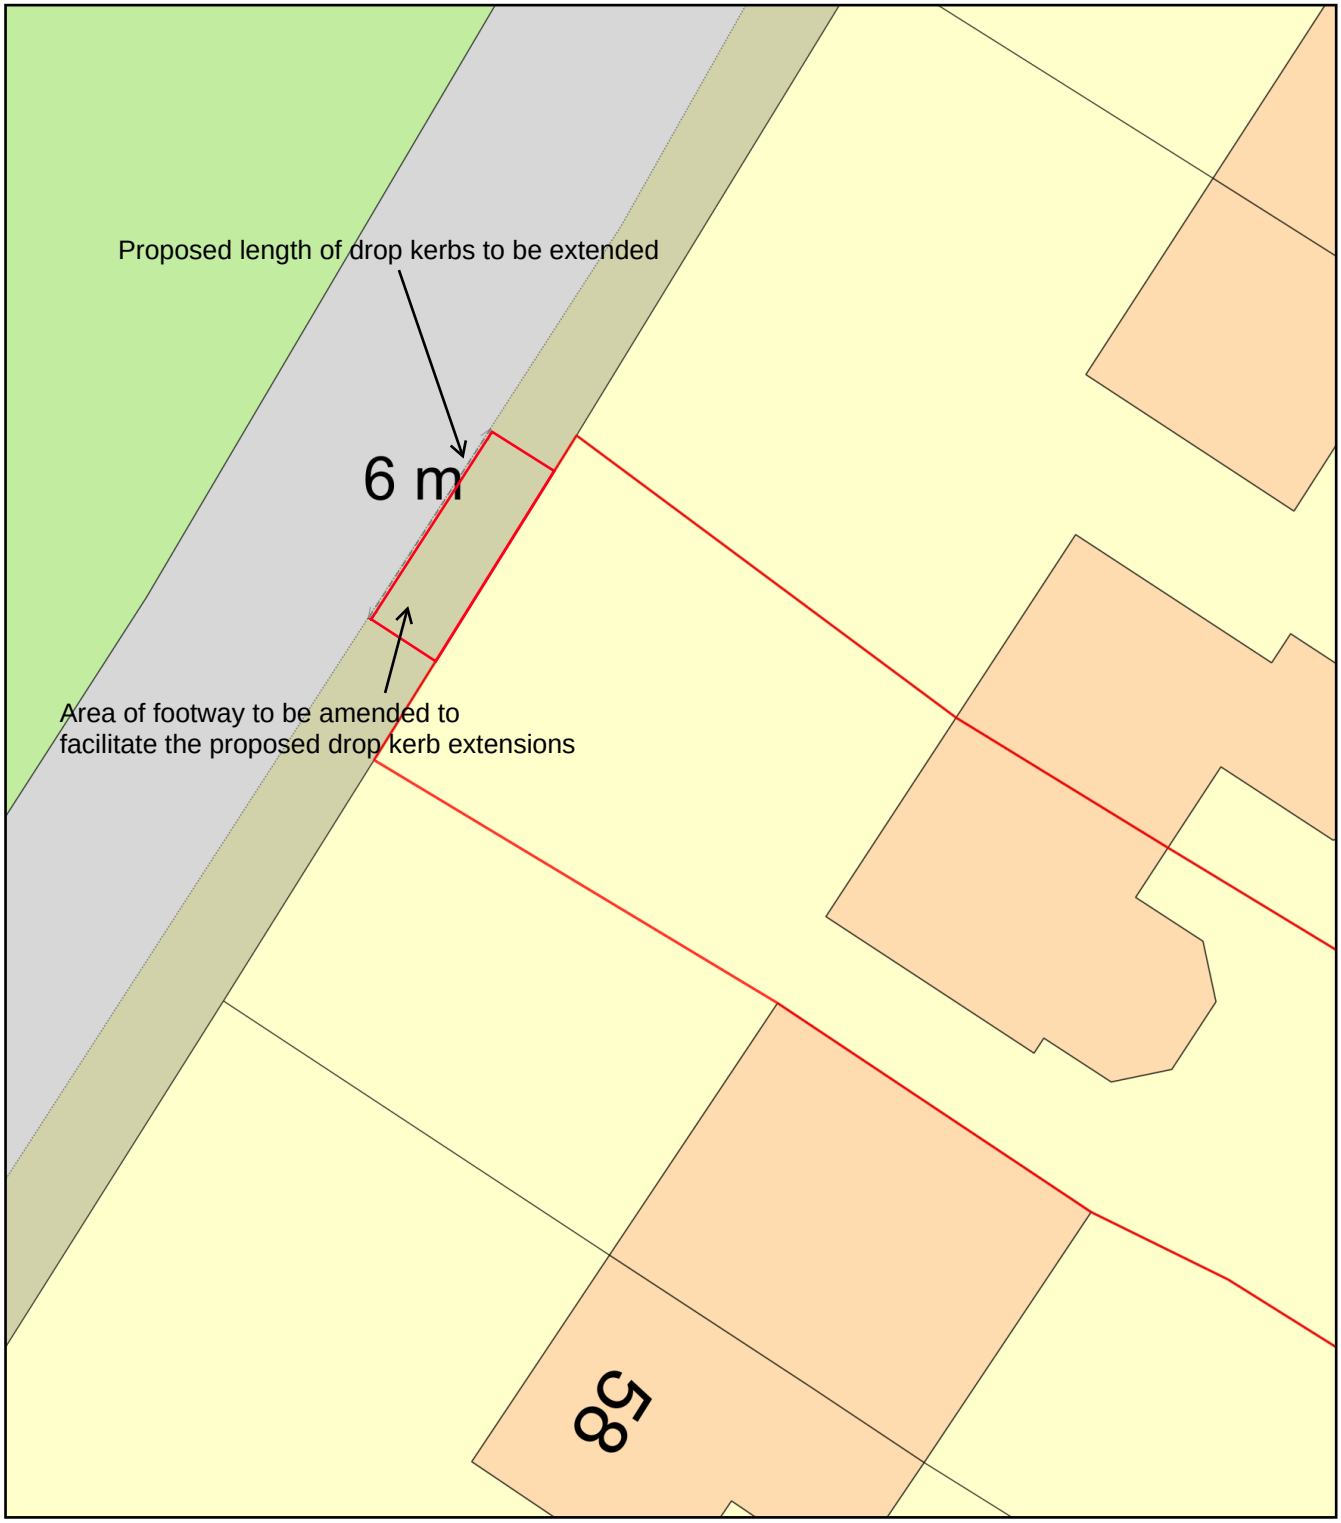

0 10
Metres

N

ReQuestaPlan

Plan Produced for: Charlie Jackson

Date Produced: 09 Aug 2025

Plan Reference Number: TQRQM25221094148989

Scale: 1:200 @ A4

© Crown copyright and database rights 2025 OS 100042766