15 Golden Valley – Elevation Plan – Scale 1cm to 1m

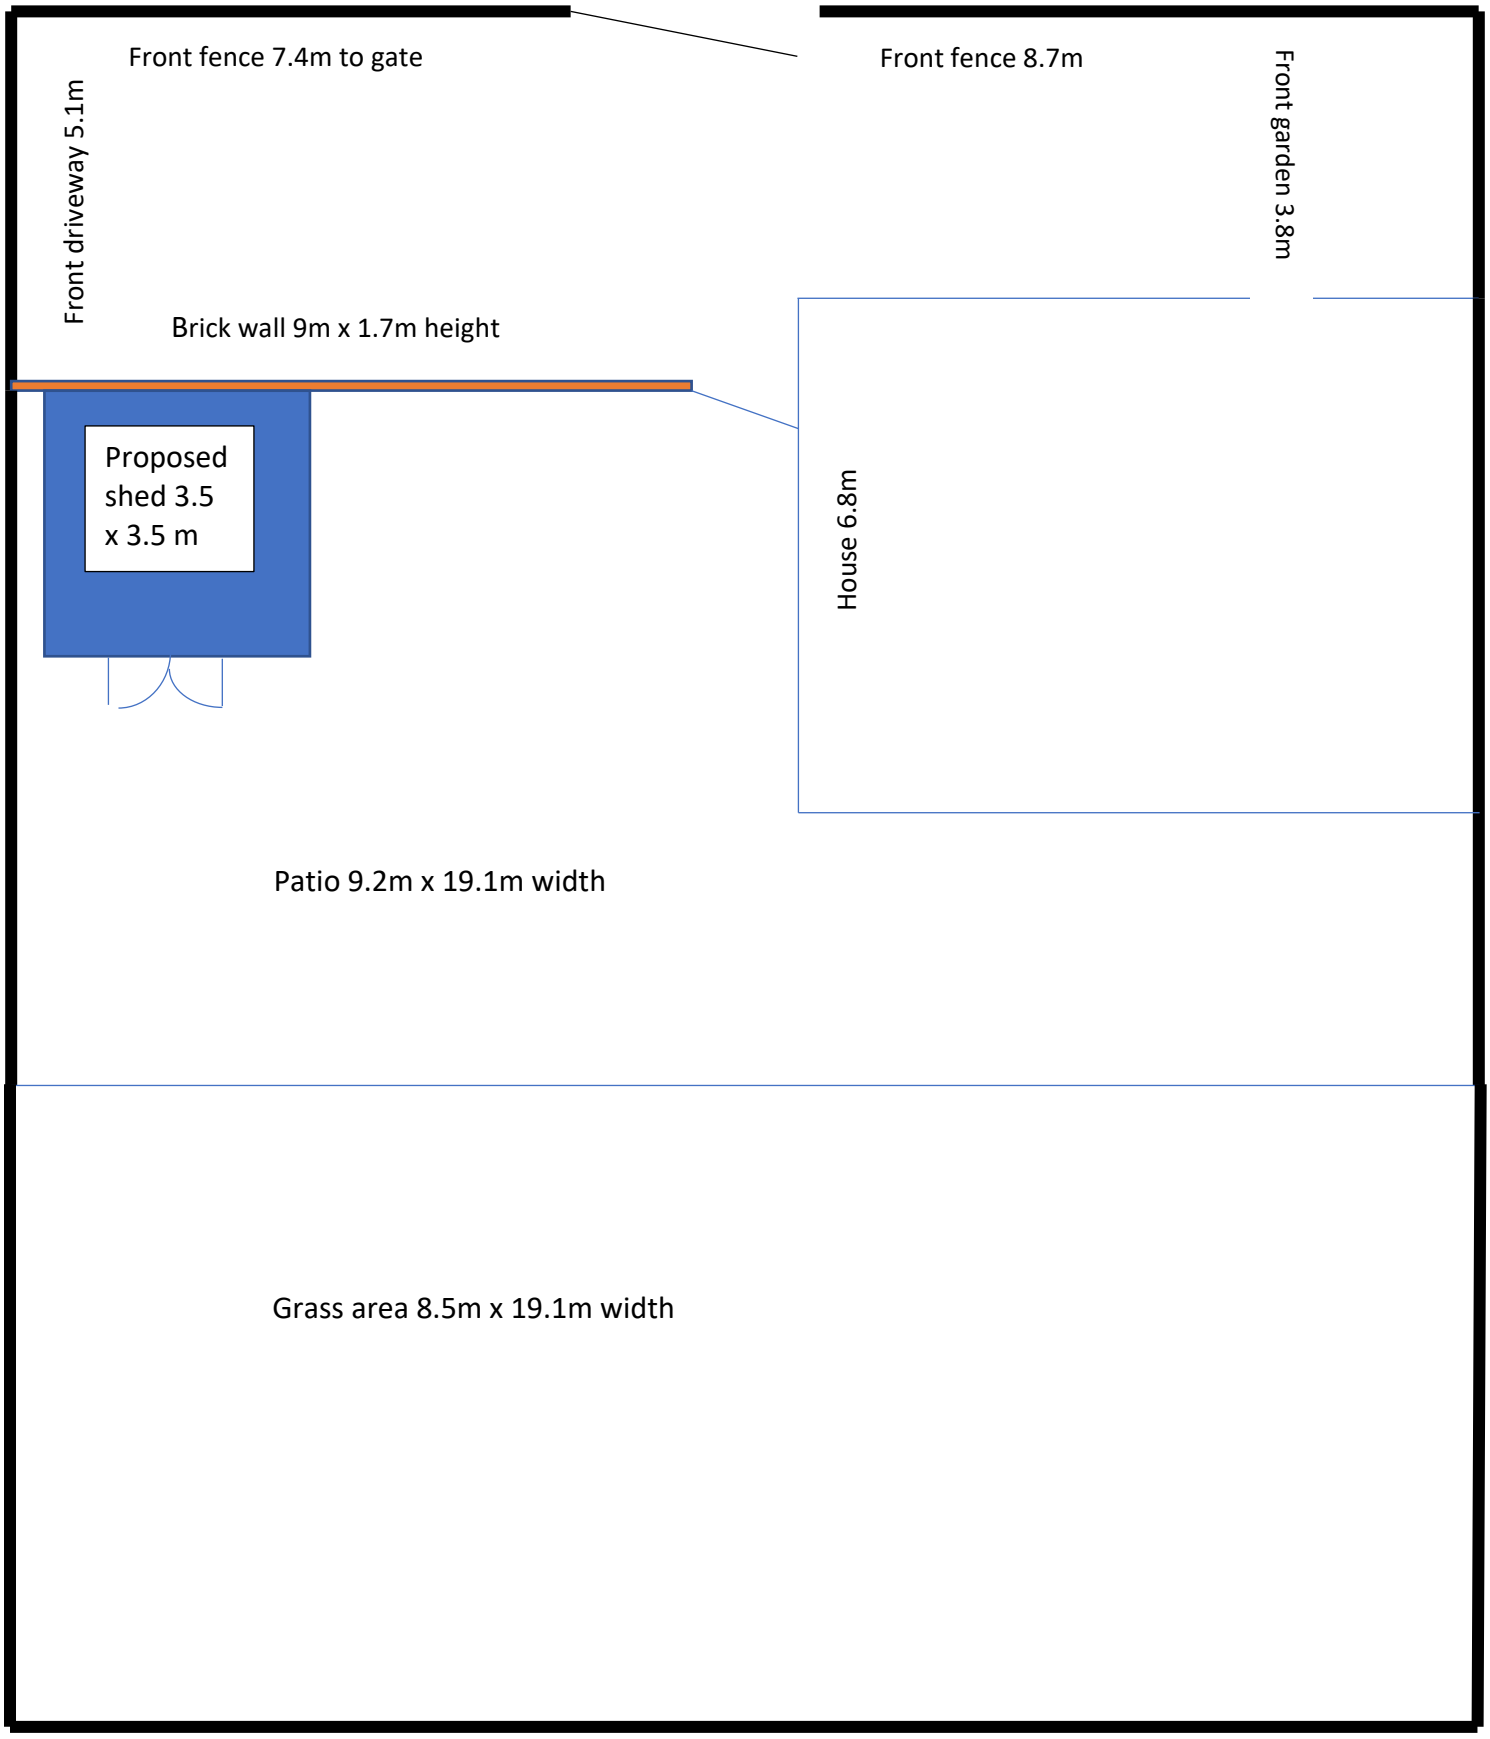

Sectional wooden shiplap shed with roof felted and double doors to front placed on slabbed area
To be used for storage of garden tools, lawn mower, strimmer and other garden equipment