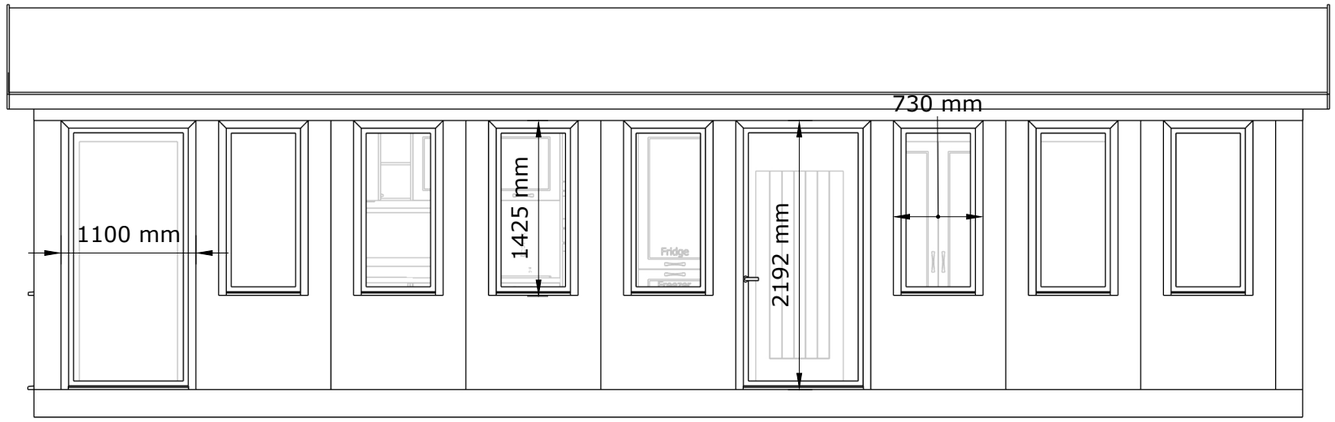

PROPOSED FRONT ELEVATION - Scale 1:50

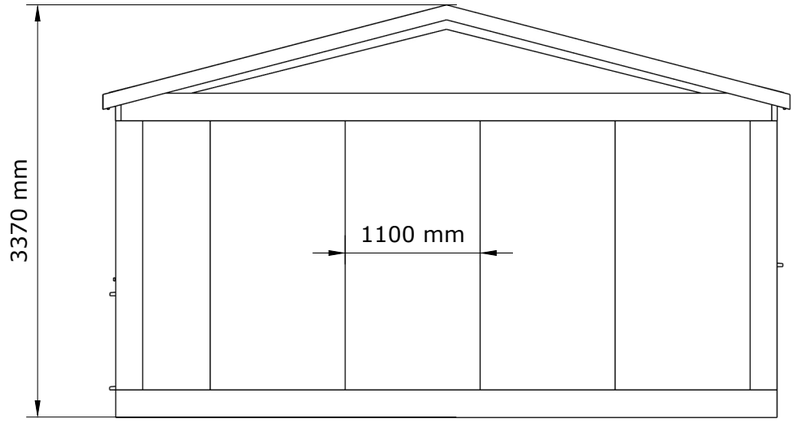

PROPOSED SIDE ELEVATION - Scale 1:50

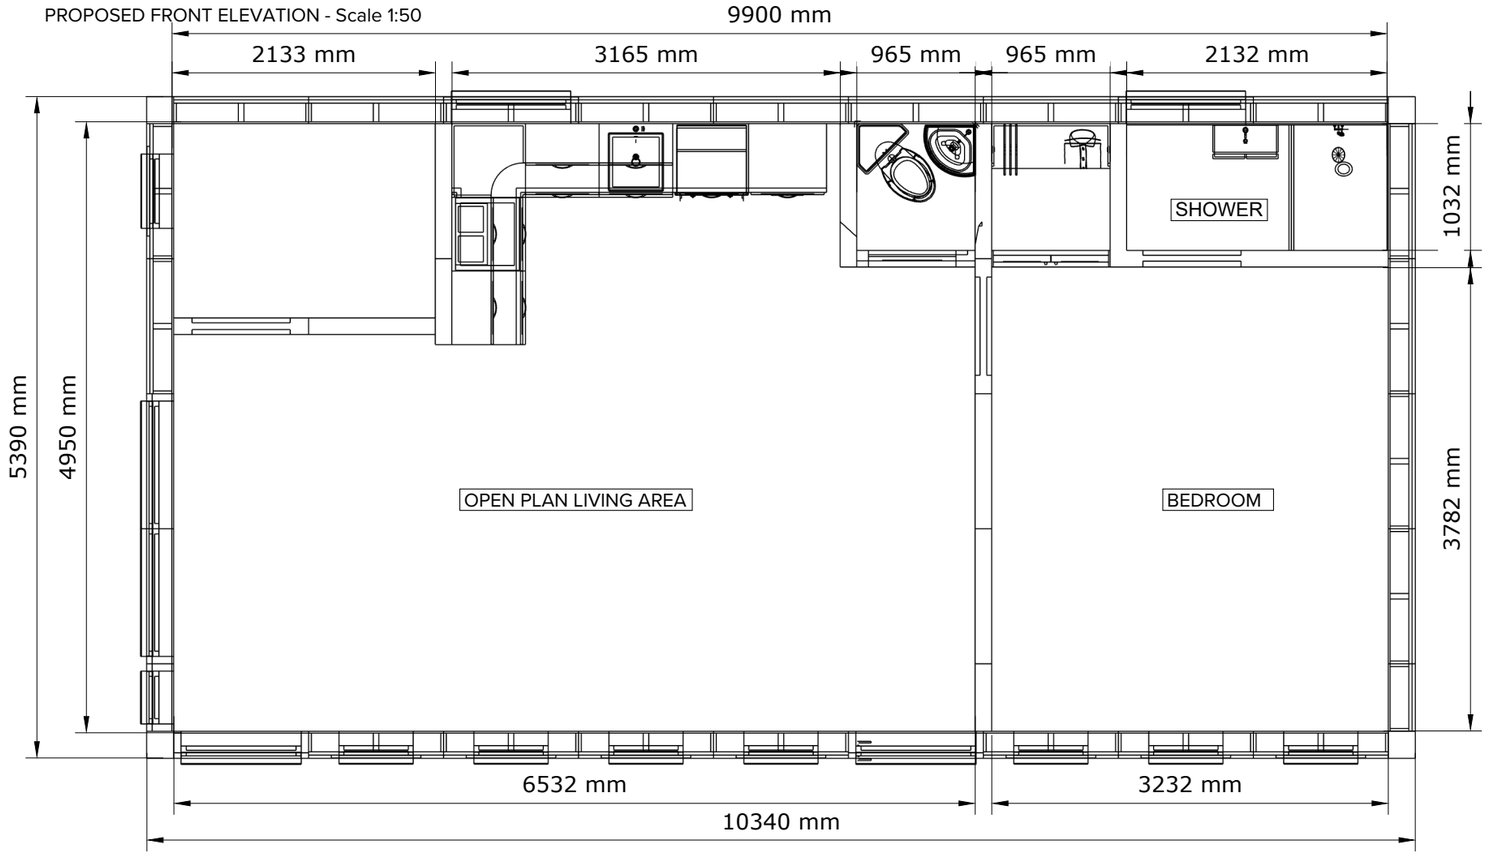

PROPOSED FLOOR PLAN - Scale 1:50

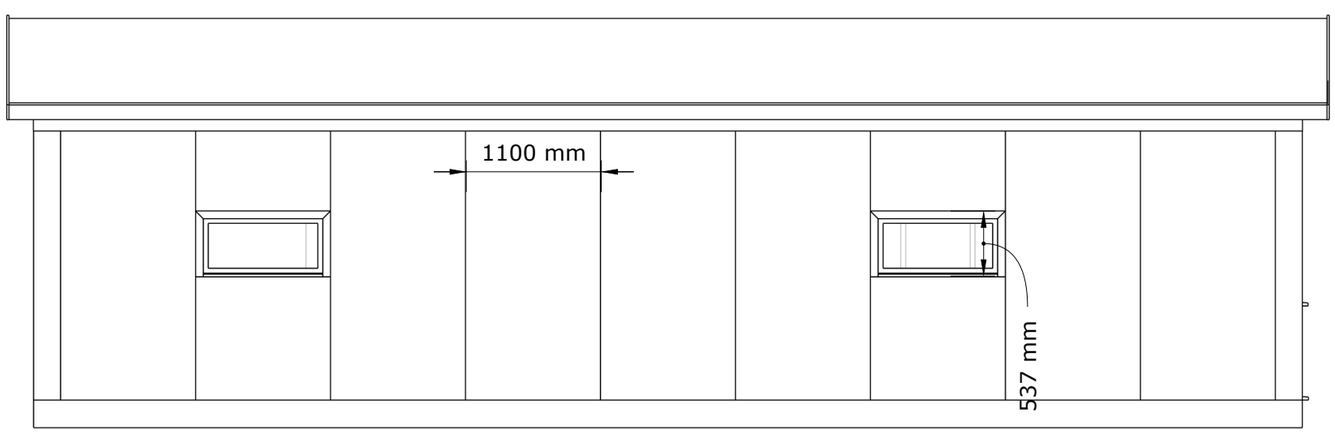

PROPOSED REAR ELEVATION - Scale 1:50

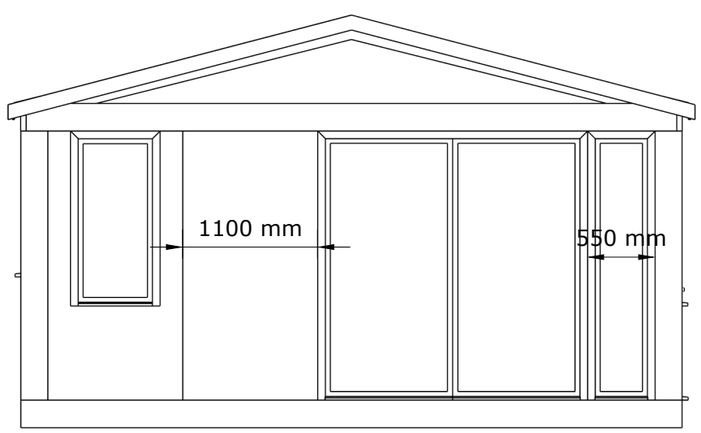

PROPOSED SIDE ELEVATION - Scale 1:50

1 m 2 m 3 m 4 m 5 m

NOTES:

1. THIS DRAWING IS COPYRIGHT OF GARDEN ANNEXES AND SHOULD NOT BE REPRODUCED WITHOUT WRITTEN APPROVAL

Drawing 1

GARDEN ANNEXES

GX Modular as Garden Annexes
Unit 9
Four Wheel Drive
Rougham Industrial Estate
IP30 9ND

Certificate of Lawful Development for proposed use to station a caravan
St George 945
Coast Hill, Crich

DRAWN BY
LP at Garden Annexes

Brown/Fretwell, Crich
St George 945

GX