Sunnydene
20 Coast Hill
Crich
DE4 5DS

N

0 10 20

metres

Scale 1:200 @ A3

Drawing 2

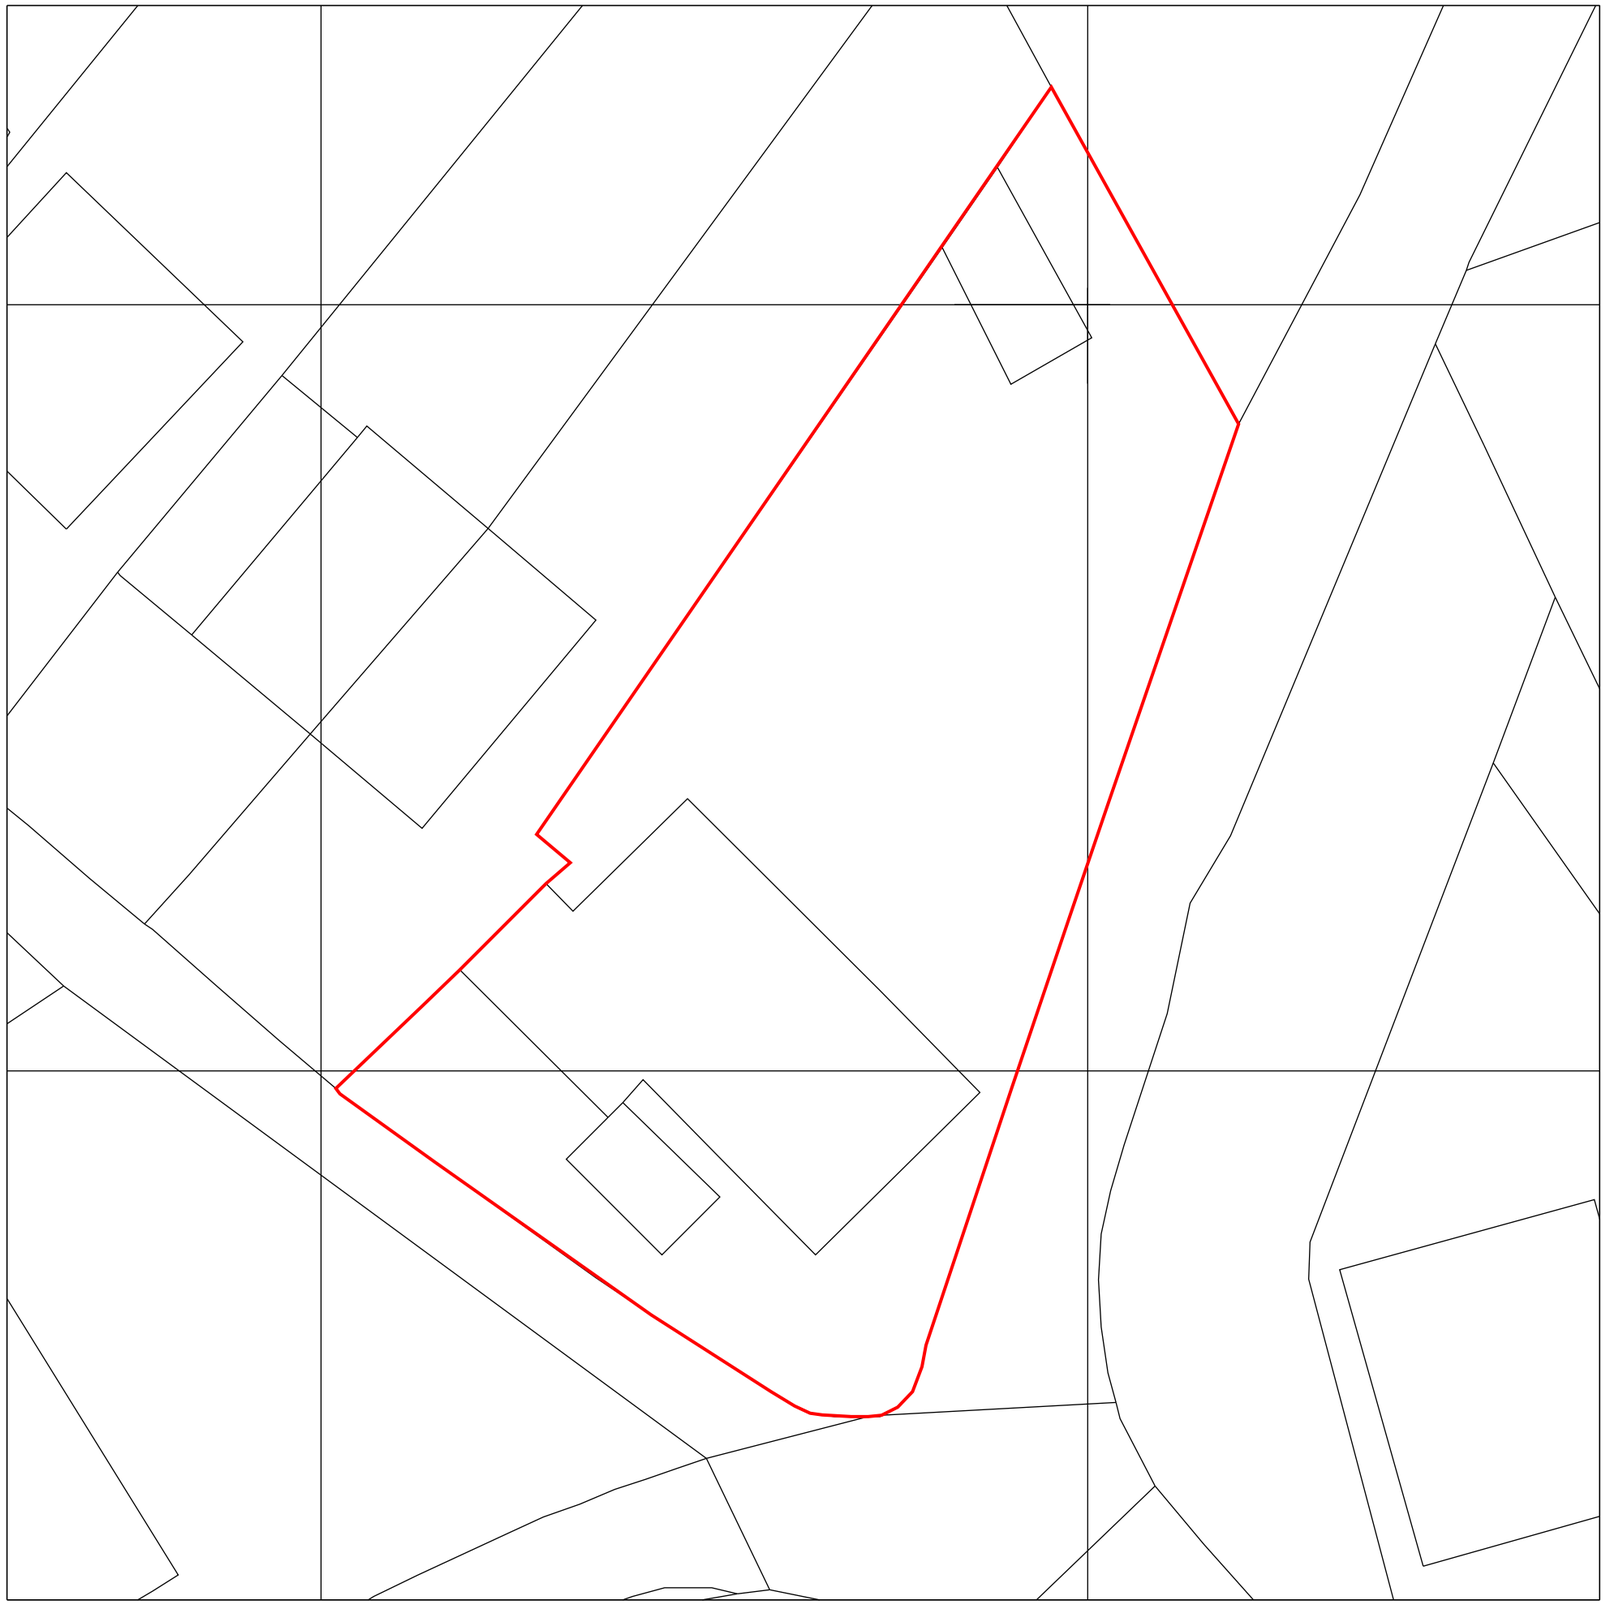

GARDEN ANNEXES

Garden Annexes by GX Modular Ltd

GX 01