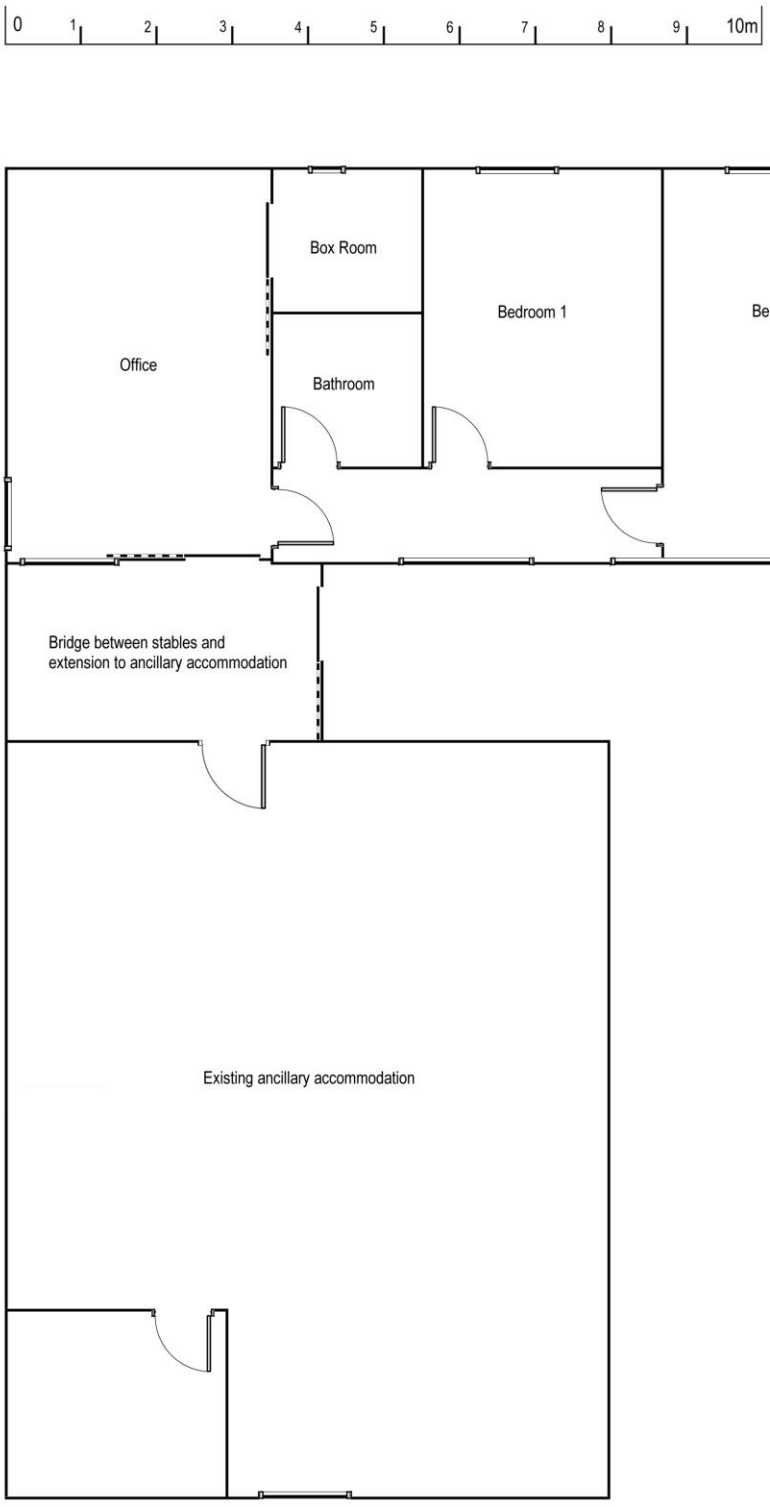

FLOOR PLAN

Existing and Proposed Ancillary Accommodation

(Area of proposed extension = 60m^2)

AVA/2025/0532 A4 1:100