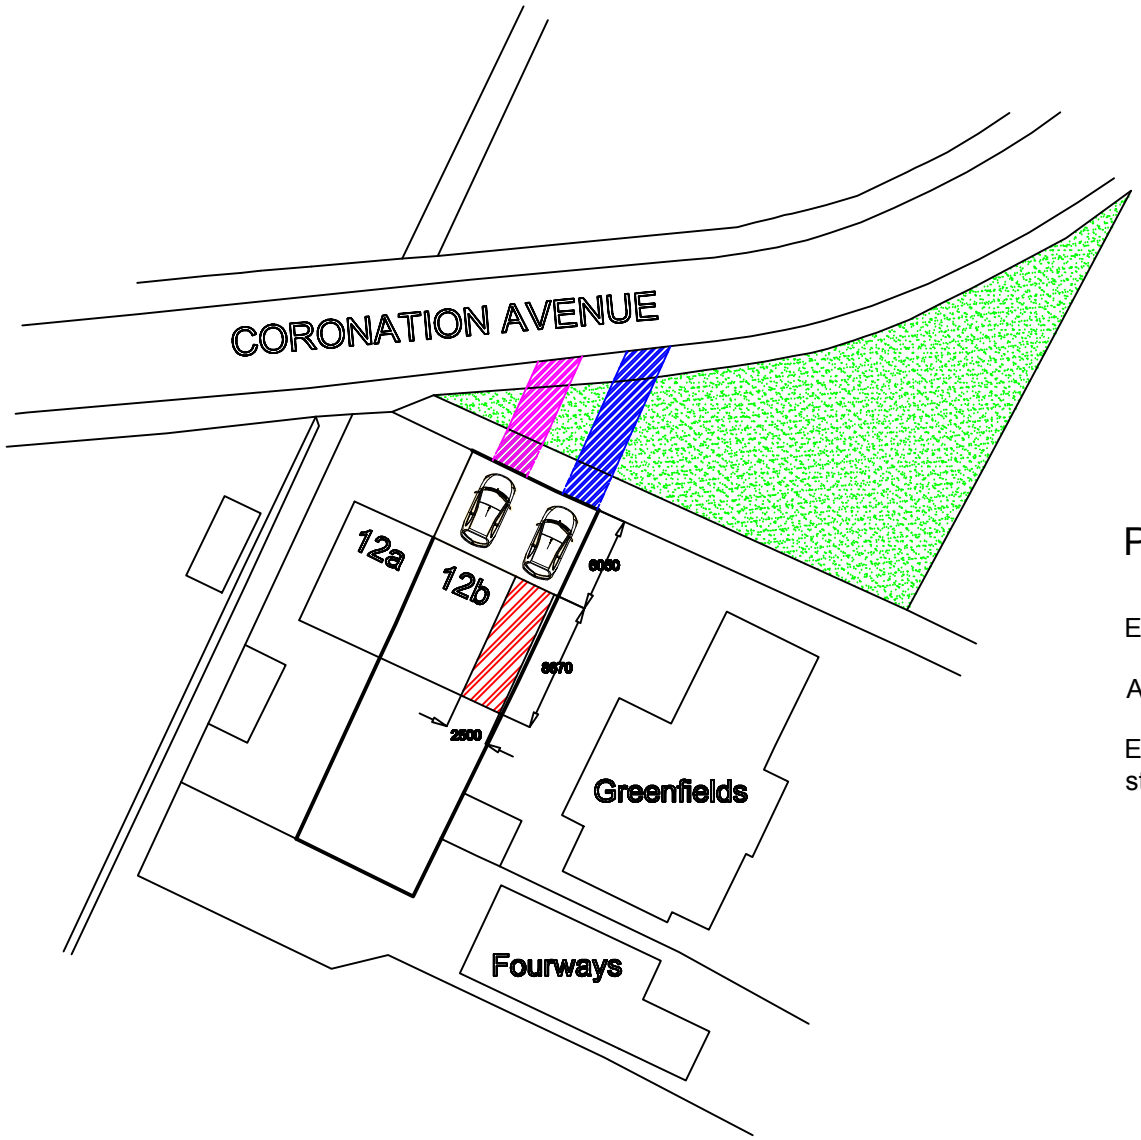



Planned Extension shown hatched red.

Existing Vehicle Crossing shown hatched blue

Additional Vehicle Crossing shown hatched magenta

Existing Front Garden re- constructed as a new hard standing to accommodate 2 no.vehicles.

Title		
BLOCK PLAN SCALE 1:500 12b CORONATION AVENUE BELPER DE56 1ER		
Date	Drawing Number	Revision
AUG 2025	SPL JGB 04	