REV	DESCRIPTION	DATE
/	Issued for Planning	16.04.2024
A	Issued for Planning	03.06.2024
B	Issued for Planning	24.07.2024

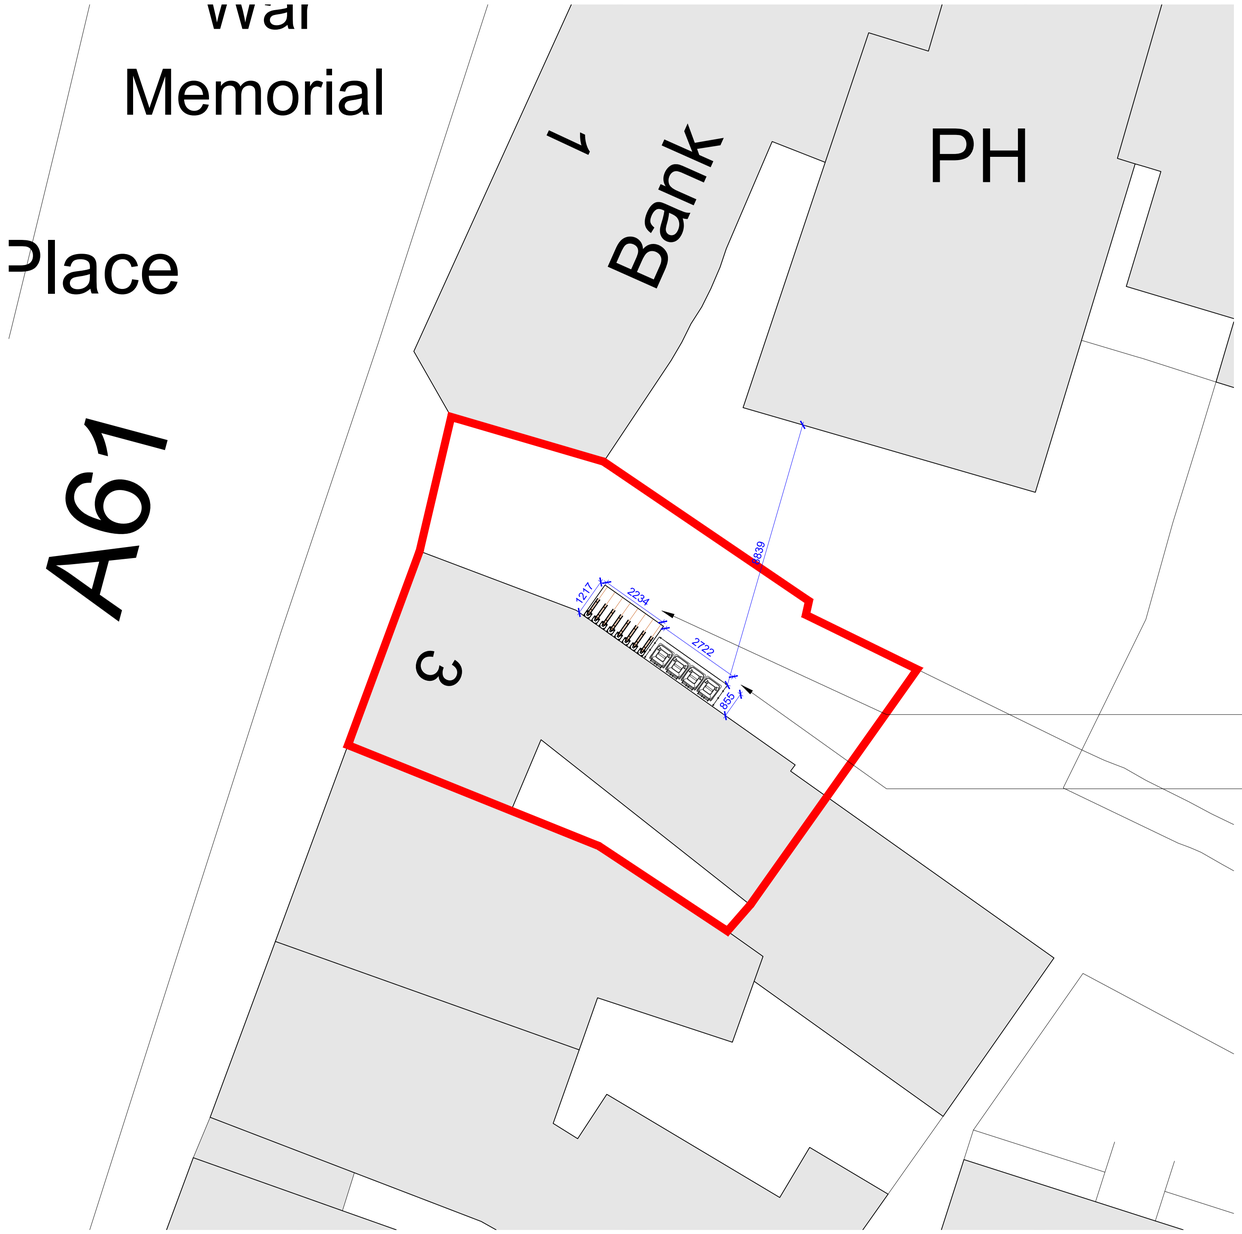

Proposed Site Plan
Scale 1:100

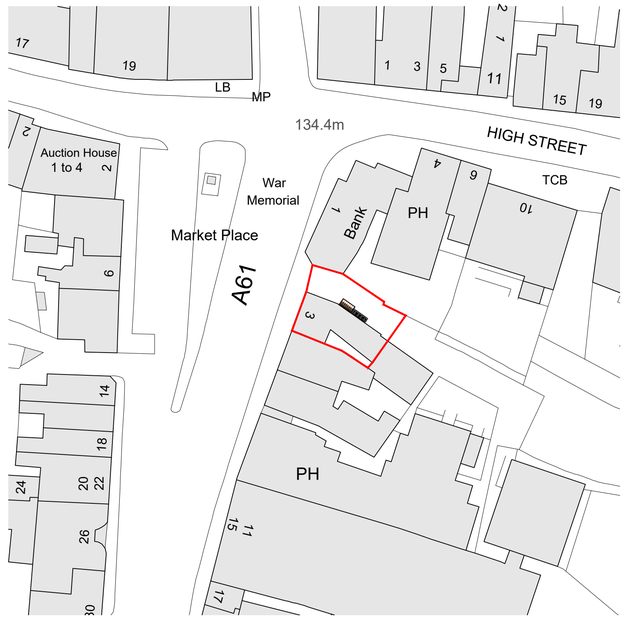

Block Plan
Scale 1:500

Vertical cycle store - 8no. of bikes.

Enclosed bin store as per Planning Consultee comments:
1 x 240L refuse +
140L green refuse bin with black lid (additional capacity 6 to 8 permanent residents)
2 x 240L recycling bins

SCALE BAR 1:500

0 25m 50m
10m 20m 30m 40m

SCALE BAR 1:100

0 5m 10m
2m 4m 6m 8m

N

Ordnance Survey
© Crown Copyright 2024
All rights reserved.
Licence number: 100022432

PLANNING

24,038-P-002 / B

PROJECT / 3 King's Street, Alfreton

TITLE / Proposed Site Plan

SCALE / VAR @A1 DRAWN BY / RB

This drawing is a copyright of Wilson Architects Ltd. This drawing not to be used other than the purpose for which it was prepared and is to be read in conjunction with all other project documentation. All dimensions are to be checked onsite by the Main Contractor prior to work commencing. Do not scale off this drawing. The Architect is to be informed immediately of any discrepancies and where in doubt - ask.

WILSON ARCHITECTS

W / www.wilsonarchitects.co.uk
E / info@wilsonarchitects.co.uk
T / 01522 837232