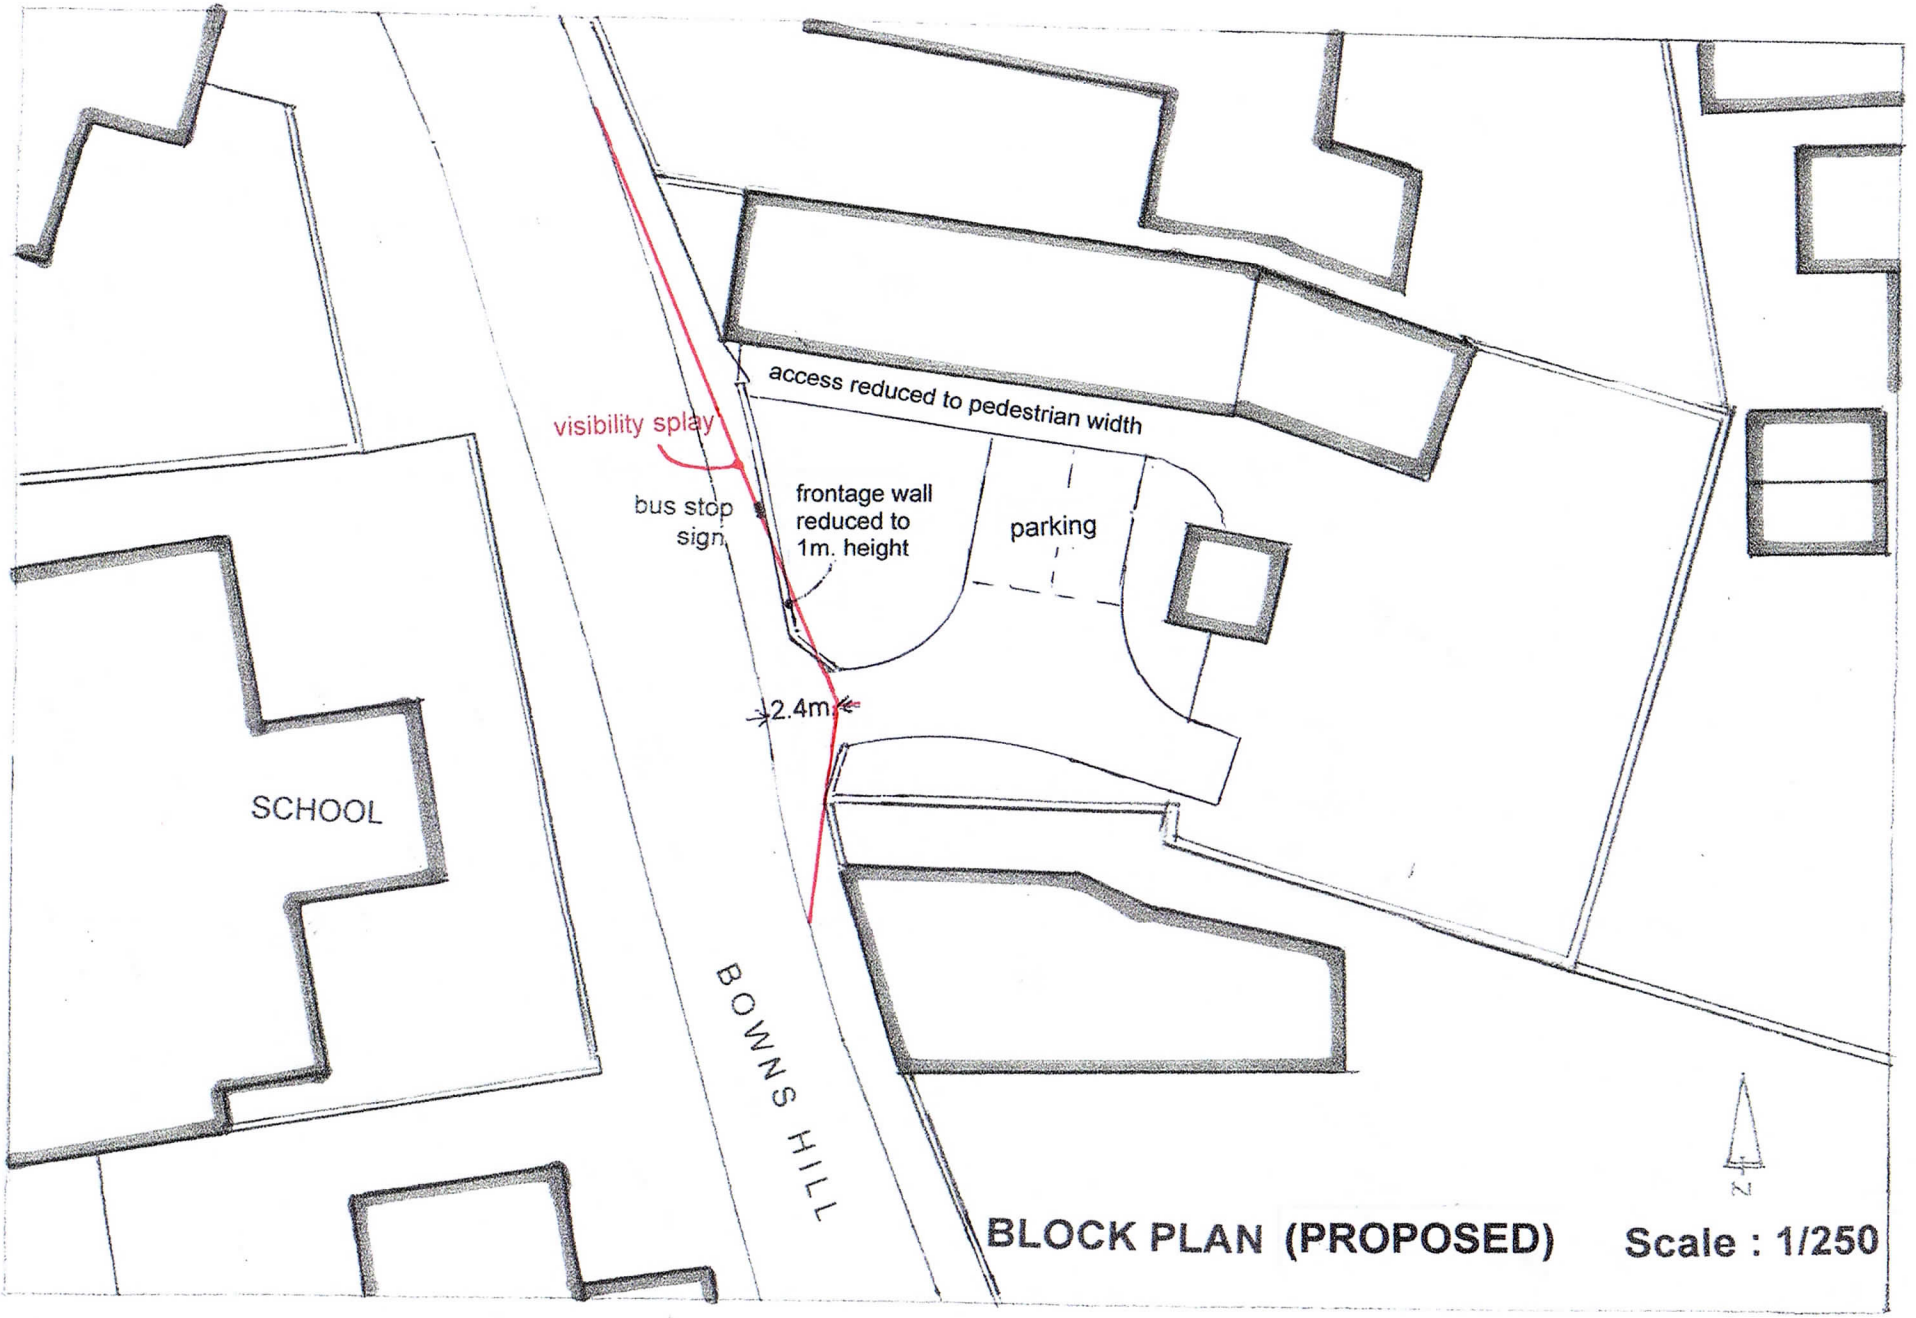
visibility splay
bus stop sign
access reduced to pedestrian width
frontage wall reduced to 1m. height
parking
2.4m
SCHOOL
BOWNS HILL
N
BLOCK PLAN (PROPOSED)
Scale : 1/250