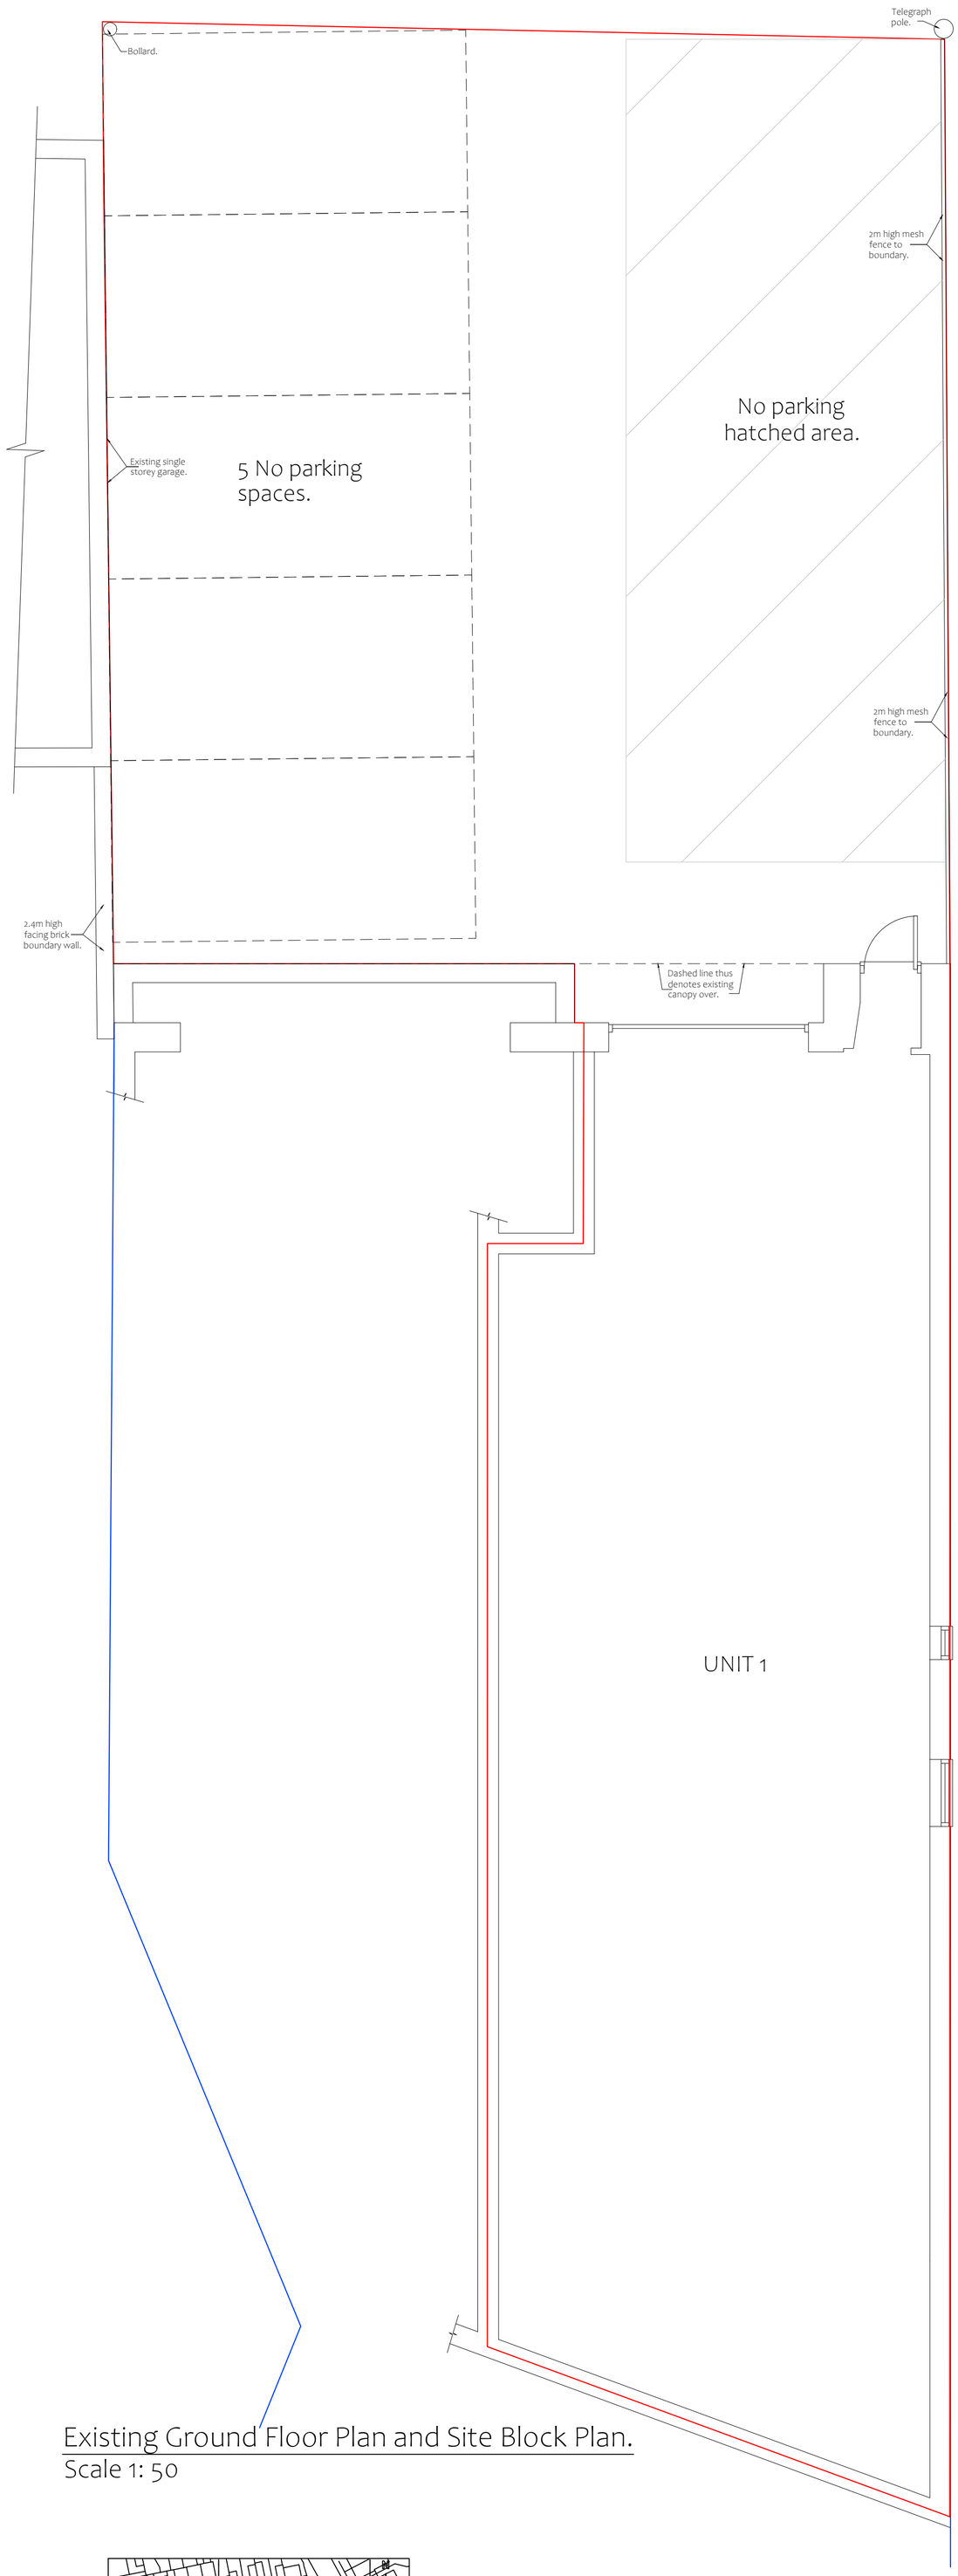

Existing Ground Floor Plan and Site Block Plan.
Scale 1: 50



Site Location Plan.
Scale 1: 1250

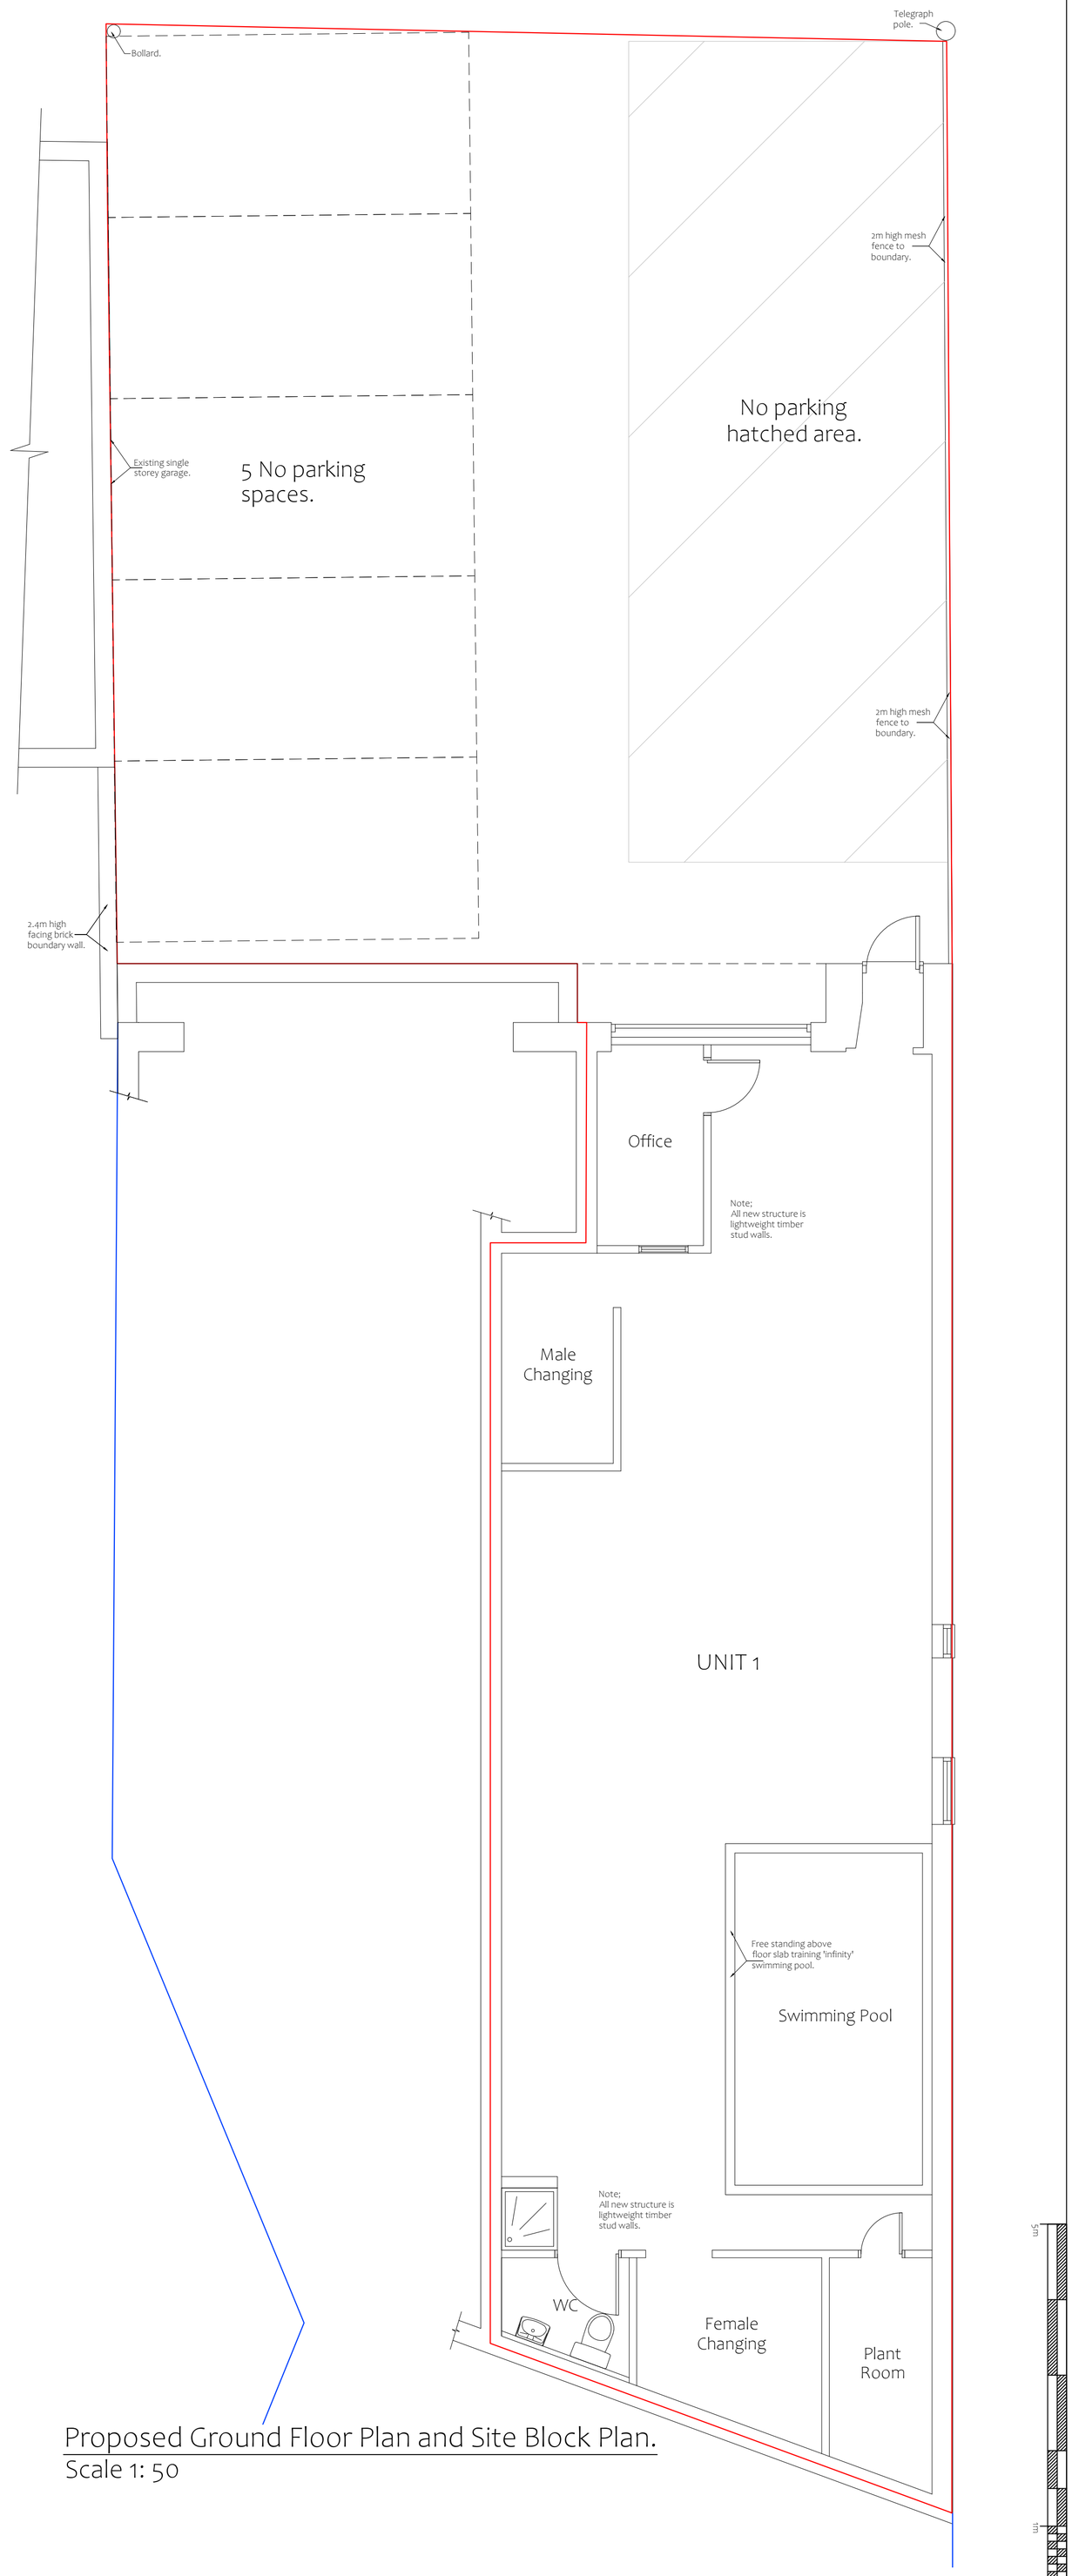

Proposed Ground Floor Plan and Site Block Plan.
Scale 1: 50

PLANNING ISSUE

Rev	By	Date	Details
A	MO	12/08/25	Drawing amended's

PROPOSED
Change of Use from Class B to Class F

LOCATION
Unit 1 Gladstone House
Gladstone Street
Langley Mill
NG16 4EN

CLIENT
SwimRight & Bramton Estates

DRAWING TITLE
Details as Existing & Proposed

Drawn by	Date	Dwg.No	Rev
MO	August 2025	KJ3679/01	A

SCALES @ A1 1:50 1:1250

DO NOT SCALE:
From this drawing all dimensions are in millimetres unless otherwise stated any discrepancies are to be reported to Lacey & Owen Architectural Services Ltd.

RELEVANT DRAWINGS:
This drawing is to be read in conjunction with all other relevant drawings and details

DRAWING COPYRIGHT:
This drawing and all other relevant drawings is the property of Lacey & Owen Architectural Services Ltd. and should not be copied or altered in any way without prior consent

LACEY & OWEN
ARCHITECTURAL SERVICES LTD
Shrewsbury Office
Castle Gates
Shrewsbury
SY1 2AB
1st Floor
6-8 Bath Street
Ilkeston
Derbyshire
DE7 8FB
T: 0115 944 5138
E: enquiry @laceyandowen.co.uk
WWW.LACEYANDOWEN.CO.UK
CIAT REGISTERED PRACTICE