Location Plan

Site Address: **25, Weaver Close, Crich, Matlock, DE4 5ET**

PlanningPortal

Date Produced: **14-Aug-2025**

Scale: **1:1250 @A3**

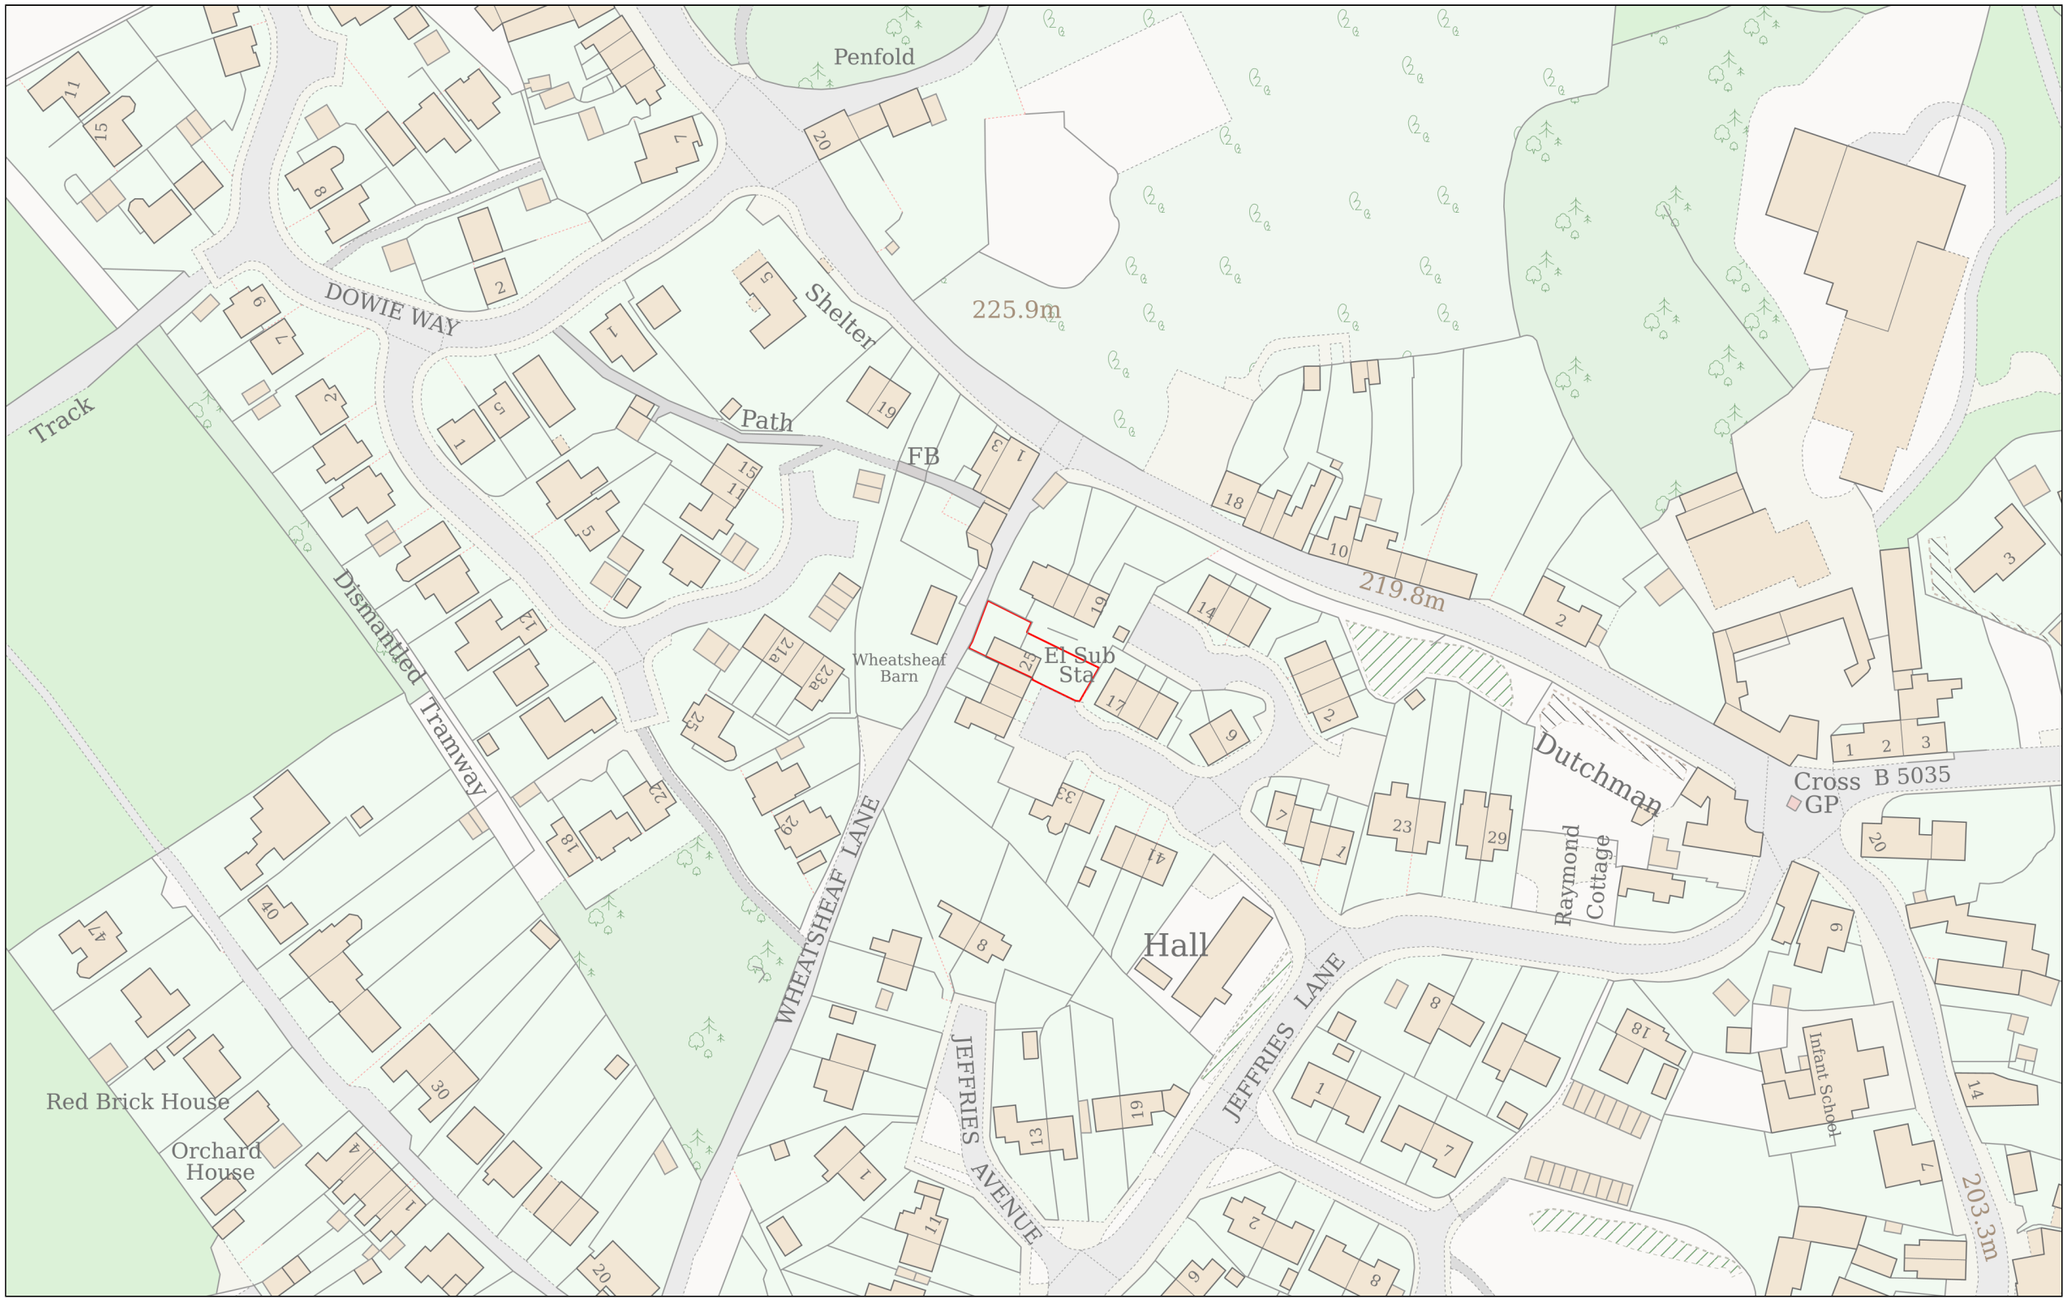

Planning Portal Reference: **PP-14223654v1**

0 50

Metres

Powered By TerraQuest

© Crown copyright and database rights 2025 OS 100042766