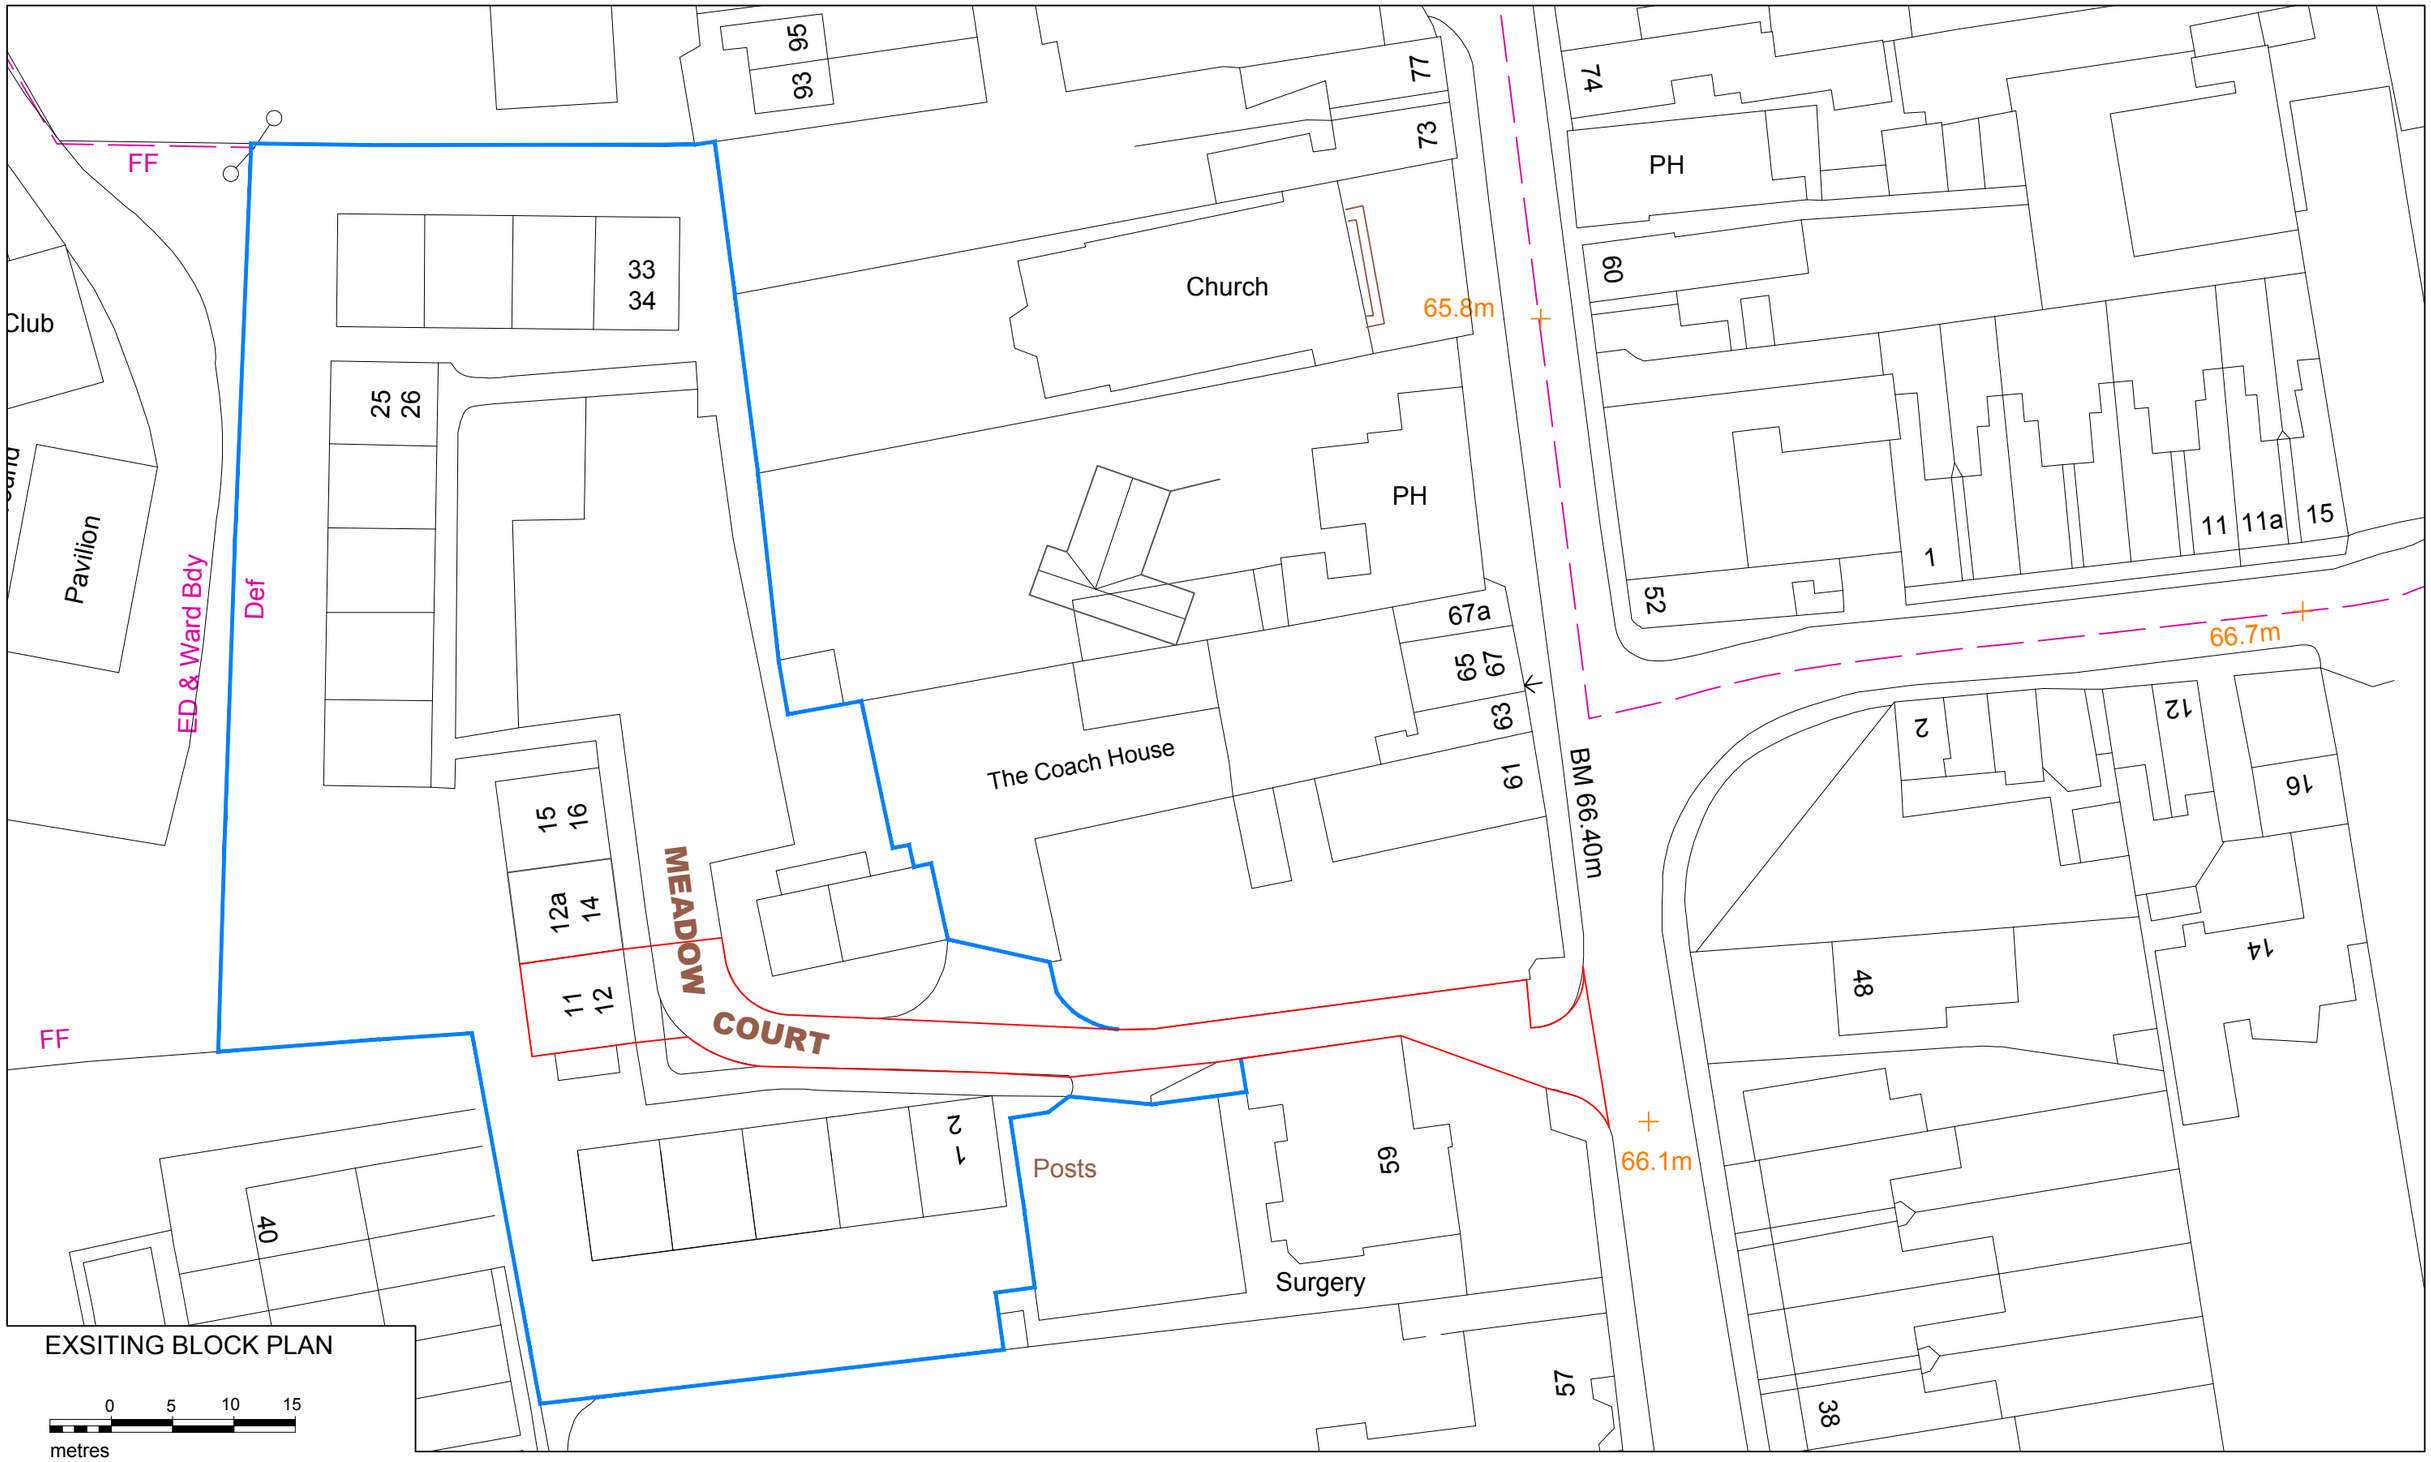

EXSITING BLOCK PLAN

1:500

NOTES:
1. Insert note.

Rev.	Drawn	Comments	Date

FILE: *Belper Map_recover.dwg*

N

TITLE
Existing Block Plan

NUMBER
25-114-08-02

REVISION
/

STATUS
Planning

SCALE @ A3
1:500

ISSUE DATE
Aug 25

REVISION DATE

PROJECT
Replacement windows and entrance door.
Flat 12, Meadow Court, Belper. DE56 1HE.

CLIENT
Mr. B. Thorn

dkmy architects ltd
Davidson Keighley Marston Yates
a: 10 Spencer Road, Belper, Derbyshire, DE56 1JY
e: info@dkmy.co.uk
m: 07847 328 233
w: www.dkmy.co.uk