Location Plan

Site Address: **159, Belper Road, Bargate, Belper, DE56 0SU**

Date Produced: **14-Aug-2025**

Scale: **1:2500 @A4**

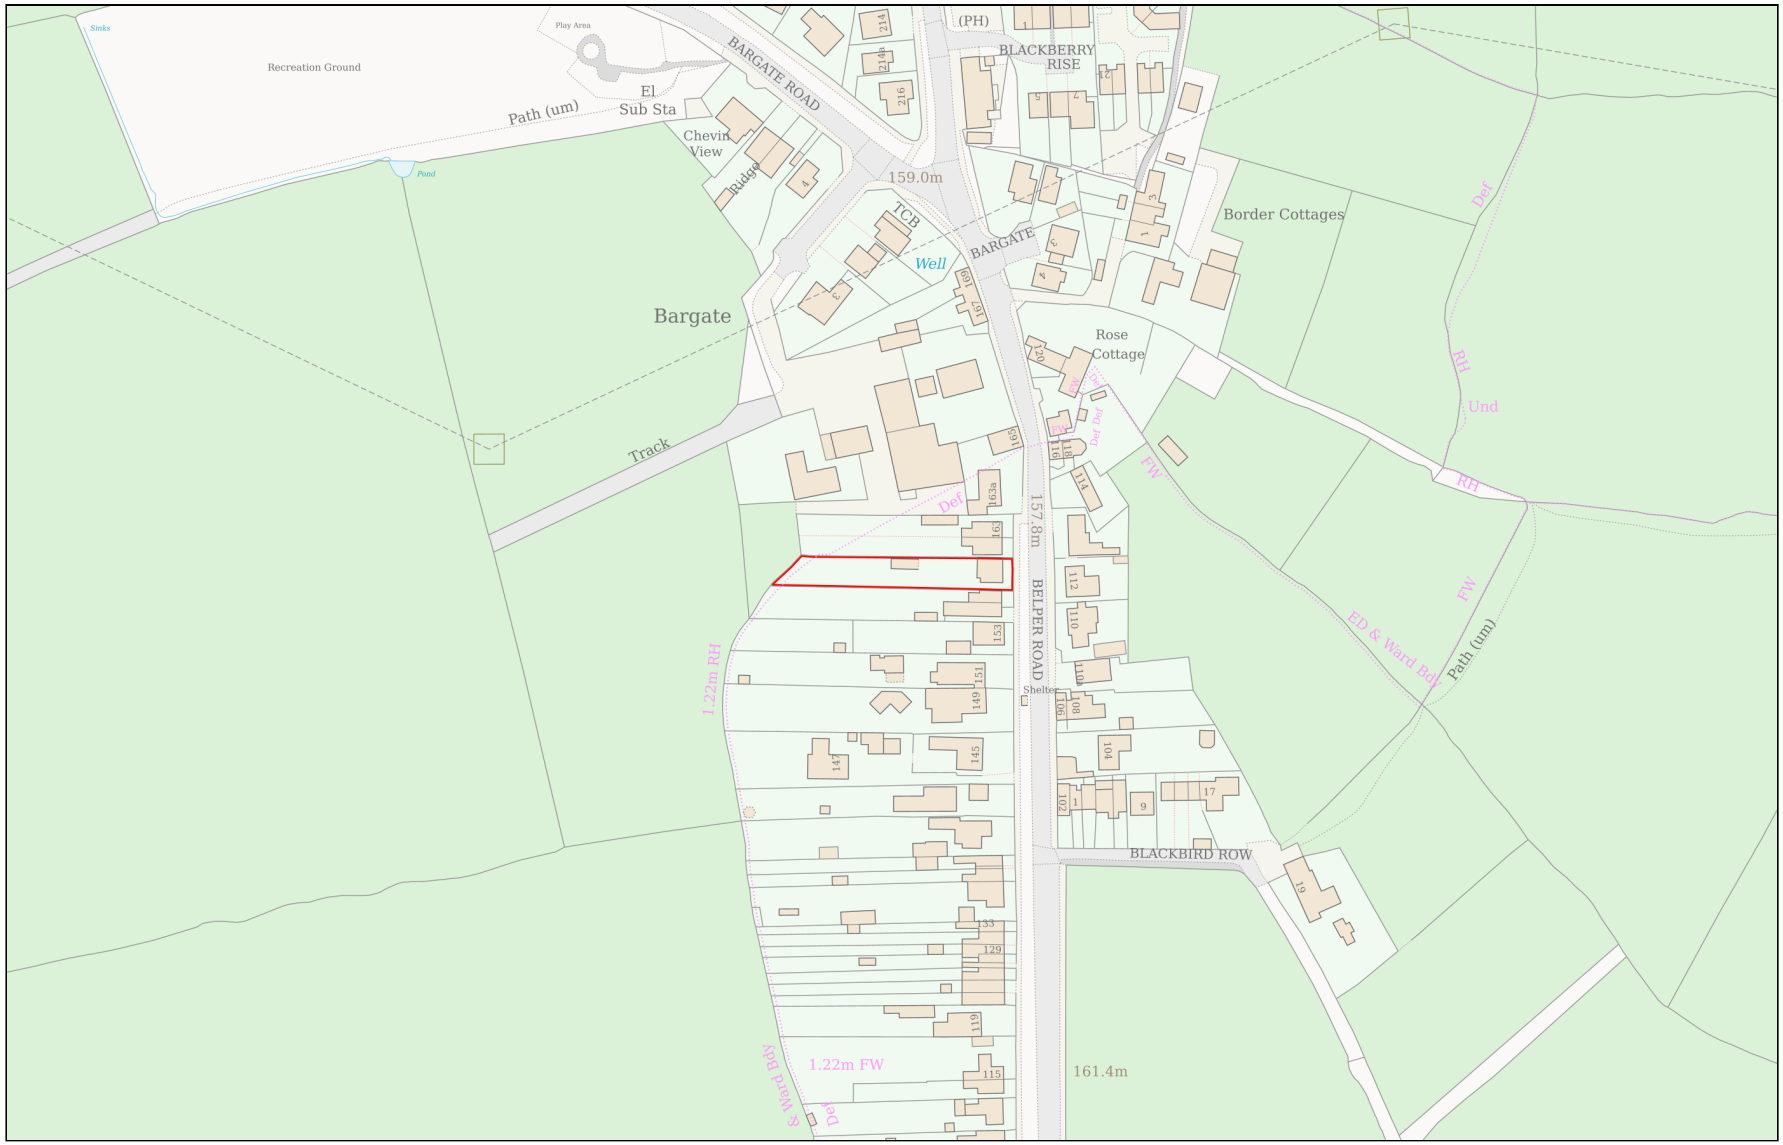

Planning Portal Reference: **PP-14256279v1**

Powered By TerraQuest

© Crown copyright and database rights 2025 OS 100042766