
© Crown Copyright. All rights reserved. License no. 100019980
Obtained from www.centremapslive.com


EXISTING & PROPOSED SITE PLAN

SCALE 1:500

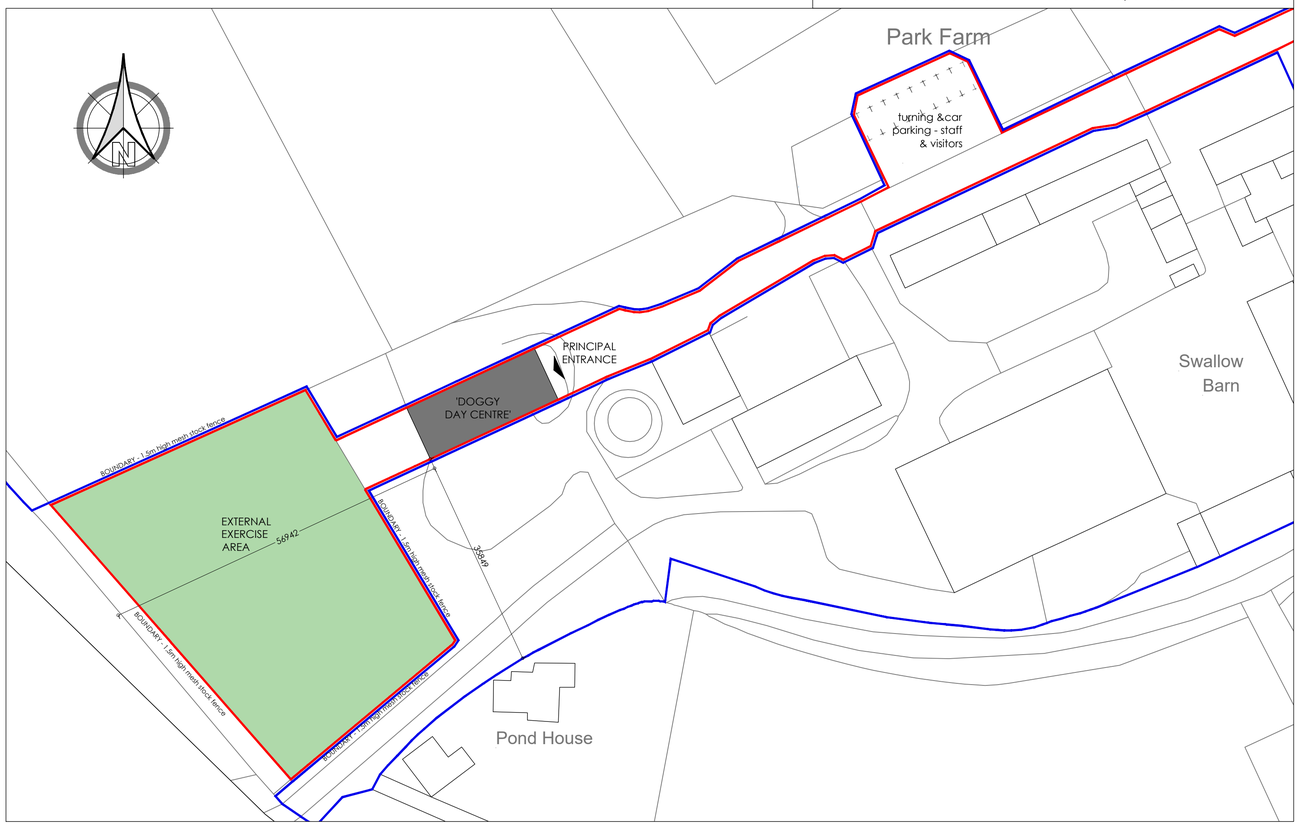

EXISTING & PROPOSED FLOOR PLAN


SCALE 1:100

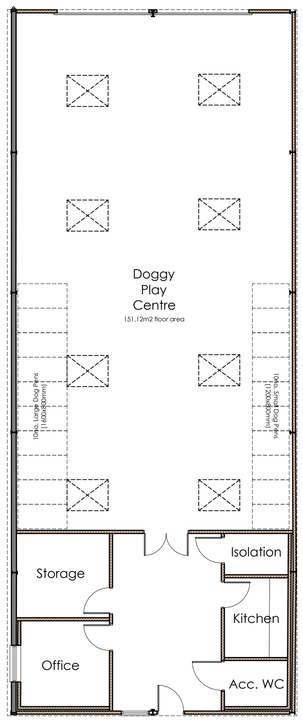


GROUND FLOOR

EXISTING & PROPOSED ELEVATIONS


SCALE 1:100

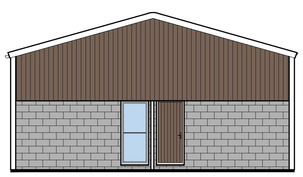


FRONT

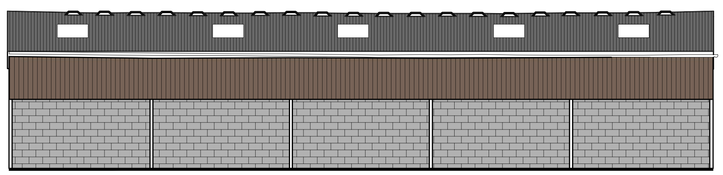


SIDE

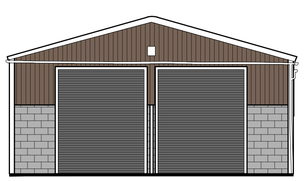

REAR

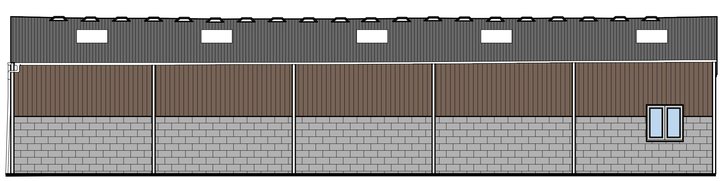

SIDE

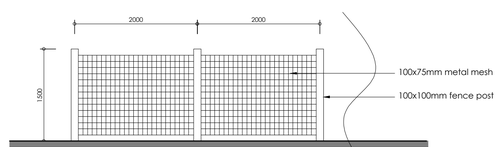

Front Elevation - 1.5m high post & mesh fence

Scale 1:50

1:50 1m 2m 3m 4m 5m
1:100 2m 4m 6m 8m 10m
1:200 5m 10m 15m 20m
1:500 10m 20m 30m 40m 50m

REVISIONS

A	04-08-25	annotation amended
B	08-08-25	parking shown

PAUL GAUGHAN BUILDING CONSULTANTS
Unit E14, Langham Park Industrial Estate, Lows Lane
Stanton by Dale, Ilkeston DE7 4RJ
Phone 0115 9324010
E-mail: info@paul-gaughan.co.uk
Web: www.paul-gaughan.co.uk

CLIENT
-

LOCATION
Park Farm, Aldercar Lane, Langley Mill, Nottingham, NG16 4HJ

PROJECT
Retention of 'doggy play centre'

TITLE
Existing & Proposed Floor Plans, Elevations & Site Plan

PAPER SIZE	SCALE	DATE
ISO A1 (594.00 x 841.00 MM)	1:50; 1:100; 1:500	July 2025

DRAWING NUMBER	REVISION
DB/NT/2025/167/04	B

Scales are correct at time of plotting however please note that distortion can occur during copying. This drawing is copyright and may not be altered, traced, photographed, electronically copied or used for any purpose other than for which it is issued, without written permission from Mr. Gaughan. Check all dimensions on site. Any discrepancies should be reported to the designer before works proceed. Hatching is a representation of materials only.