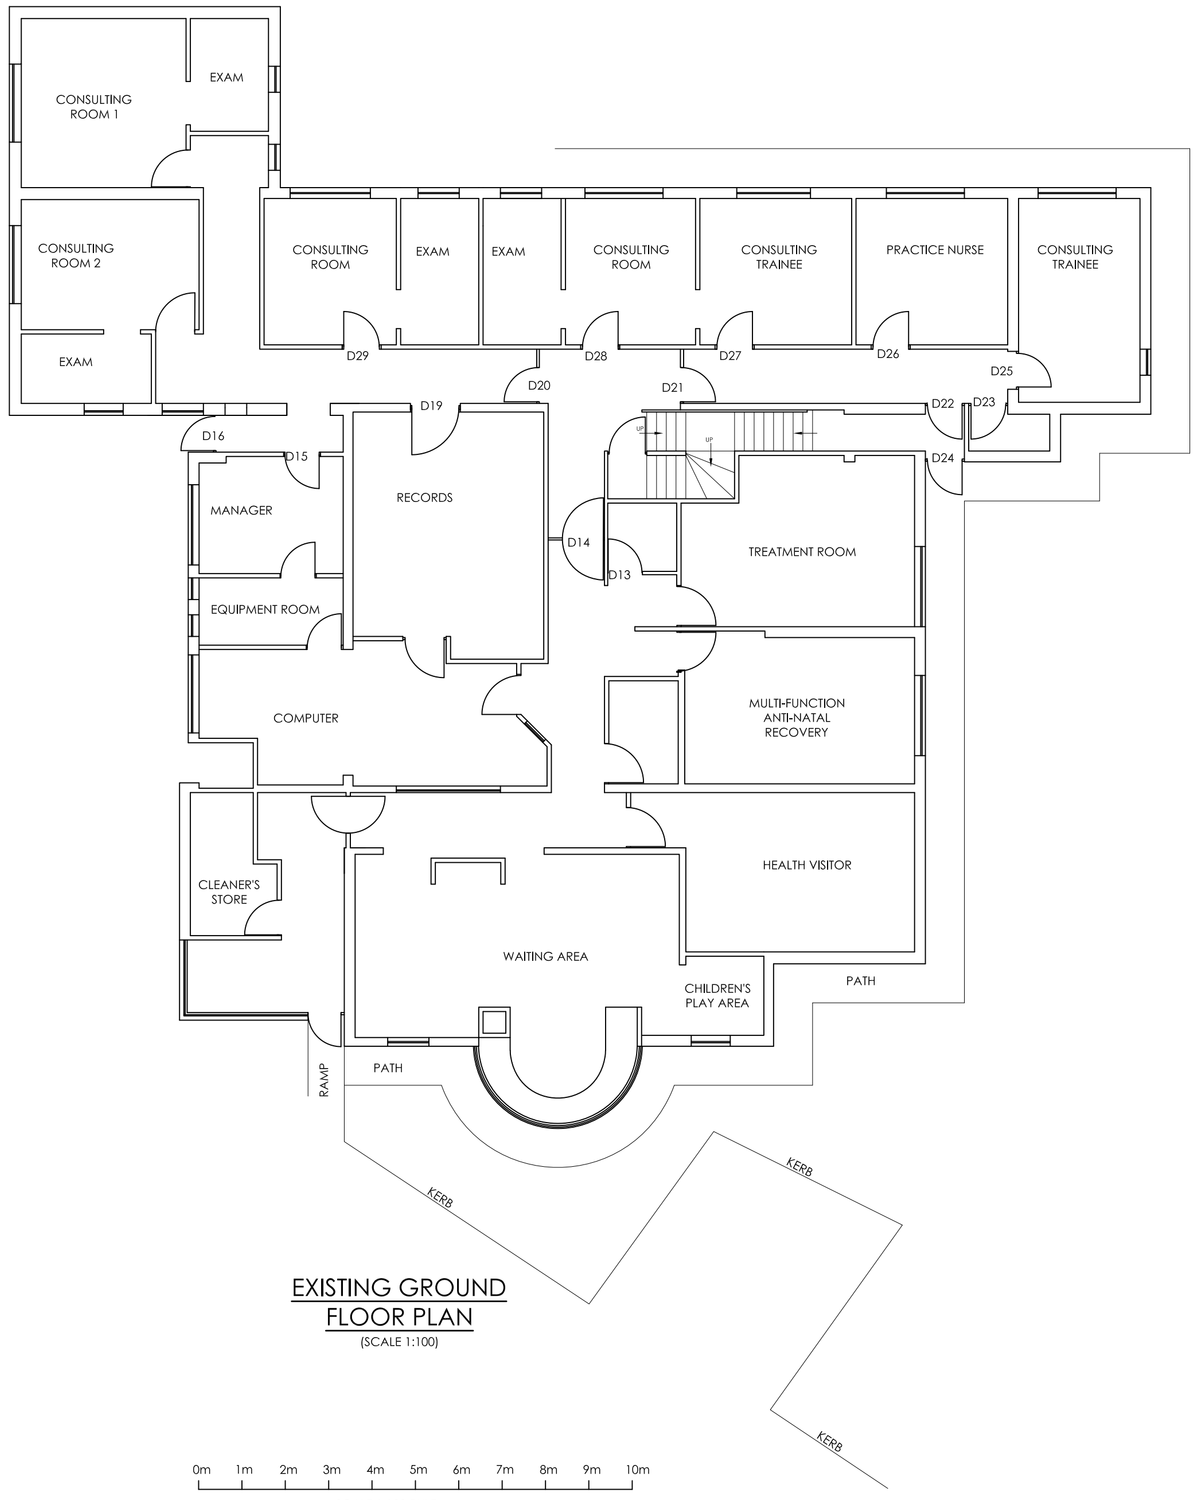

EXISTING GROUND FLOOR PLAN
(SCALE 1:100)

0m 1m 2m 3m 4m 5m 6m 7m 8m 9m 10m
SCALE 1:100 RULE

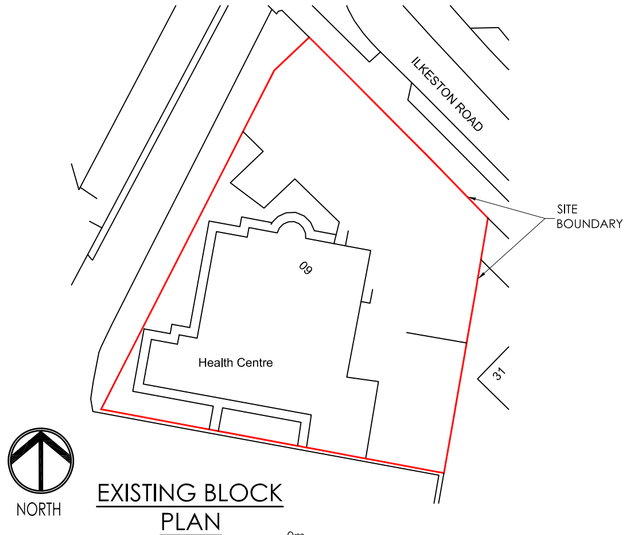

NORTH

EXISTING BLOCK PLAN
(SCALE 1:500)

0m 1m 10m
SCALE 1:500 RULE

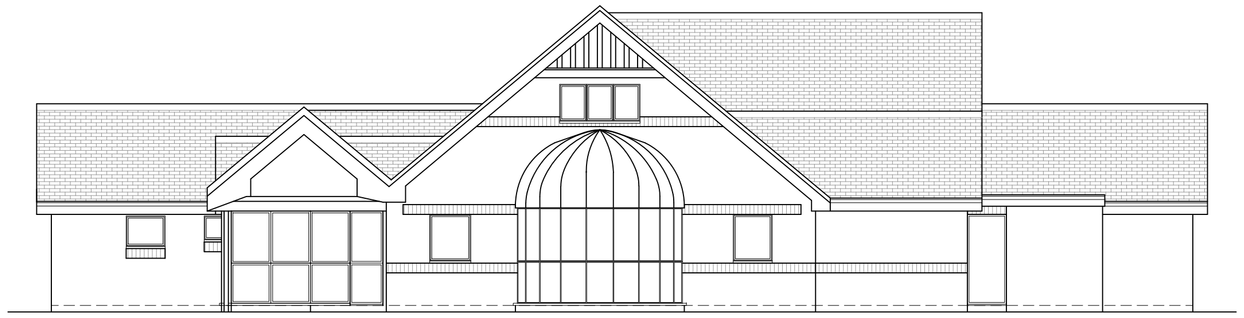

EXISTING FRONT ELEVATION
(SCALE 1:100)

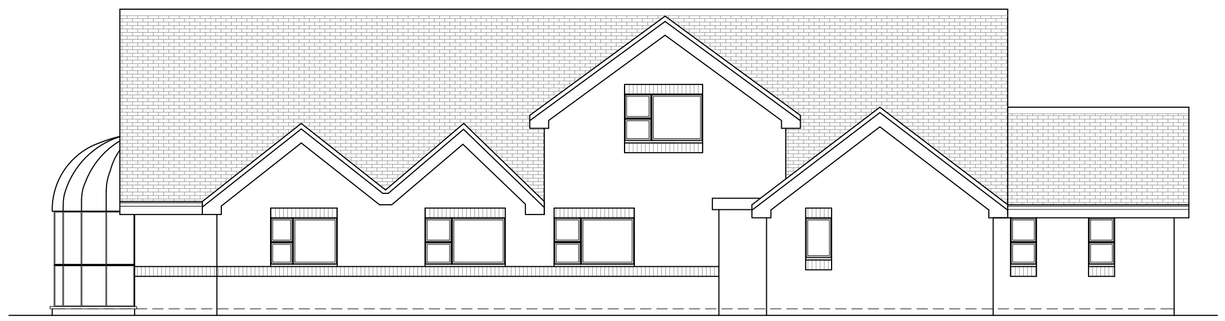

EXISTING SIDE ELEVATION
(SCALE 1:100)



EXISTING SIDE ELEVATION
(SCALE 1:100)

0m 1m 2m 3m 4m 5m 6m 7m 8m 9m 10m
SCALE 1:100 RULE

443600.0

346100.0 346100.0

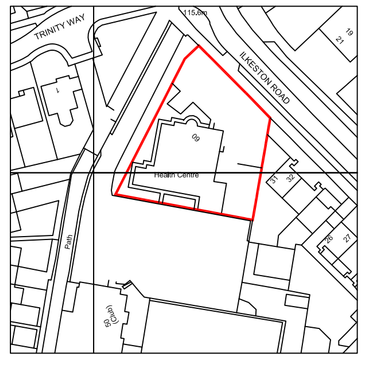

NORTH

LOCATION PLAN
SCALE 1:1250 RULE

20 0 20 40 60 80 100
Metres

AVA/2025/0588

REV.	DATE	DESCRIPTION
.	.	.

ISSUED FOR APPROVAL

Email - nickbeecham@hotmail.com
Mobile - 07866628389
Website - www.nbarchitectural.co.uk
NB Architectural Design

SCHEME - PROPOSED NEW ENTRANCE AND CLEANERS STORE EXTENSIONS.	PROPERTY ADDRESS - THE PARK SURGERY, 60 ILKESTON ROAD, HEANOR, DE75 7DX.
TITLE - EXISTING GROUND FLOOR PLAN AND LOCATION PLAN, LOCATION PLAN AND EXISTING BLOCK PLAN, EXISTING ELEVATIONS.	A1 SCALE: AS SHOWN
	DATE: AUGUST 2025
DWG No - PS-No60-001	REV. .