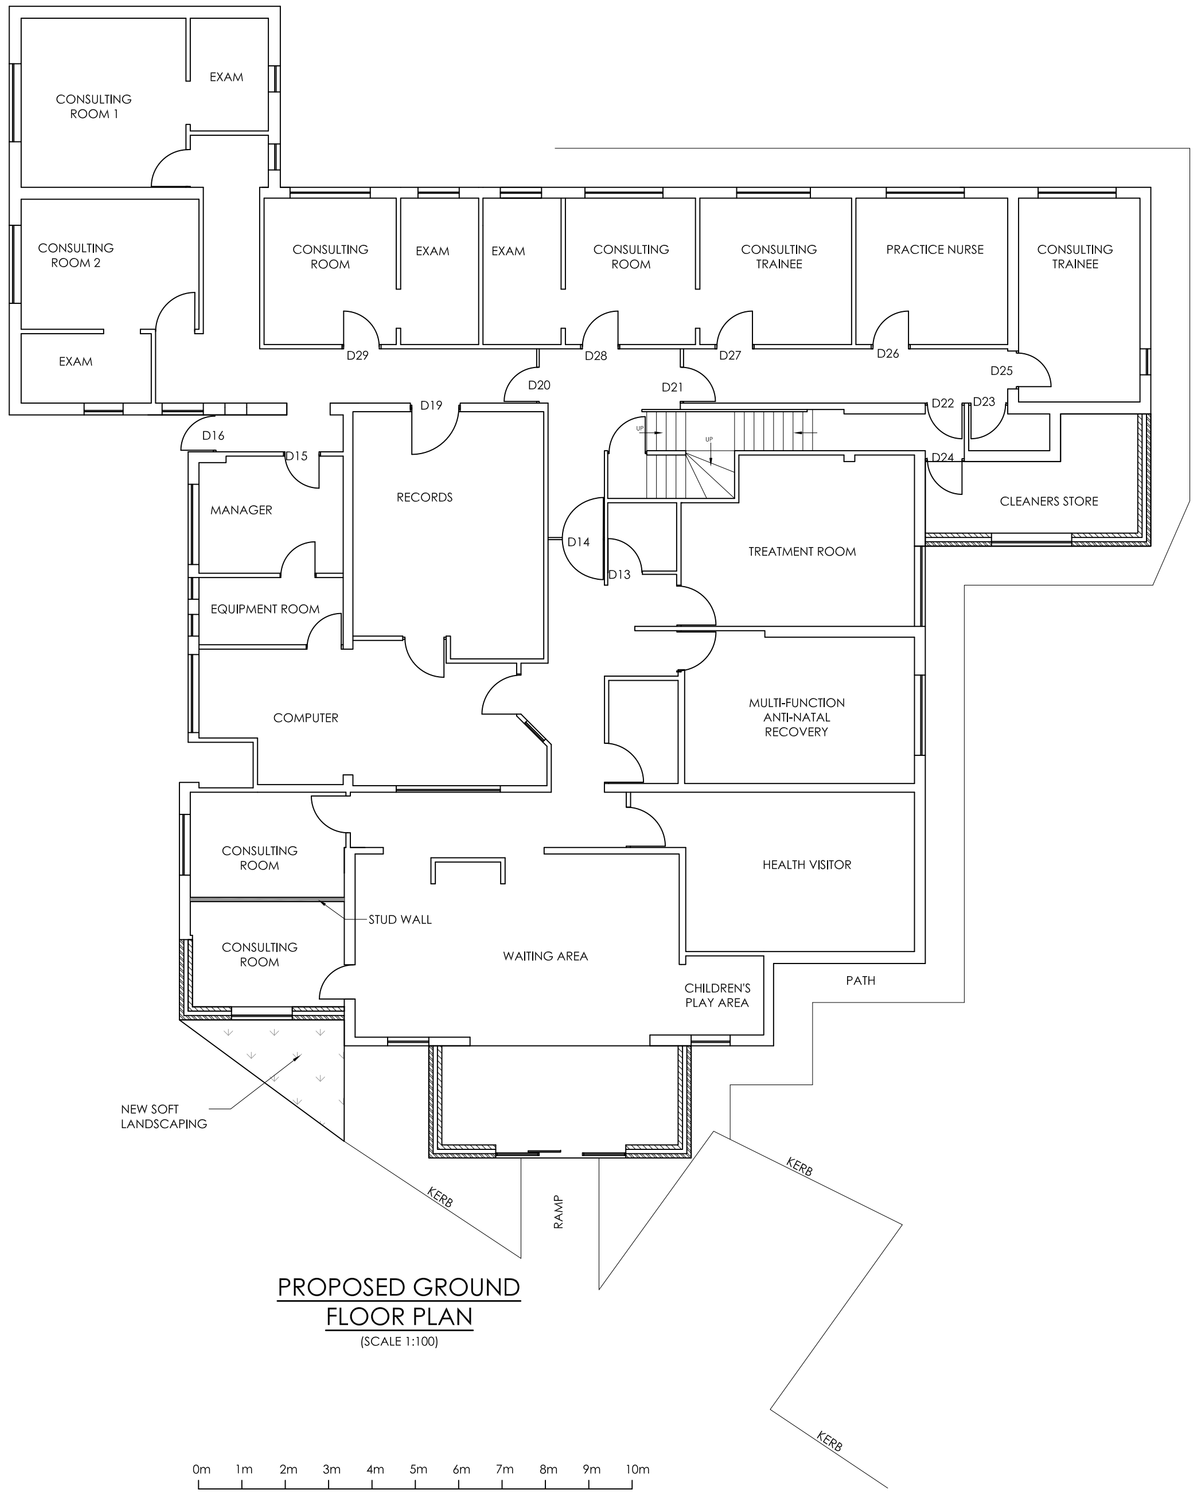

PROPOSED GROUND FLOOR PLAN
(SCALE 1:100)

0m 1m 2m 3m 4m 5m 6m 7m 8m 9m 10m
SCALE 1:100 RULE

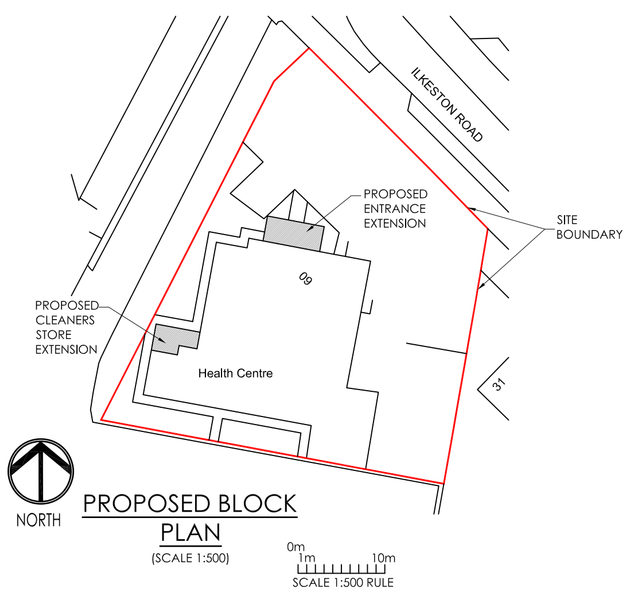

NORTH

PROPOSED BLOCK PLAN
(SCALE 1:500)

0m 1m 10m
SCALE 1:500 RULE

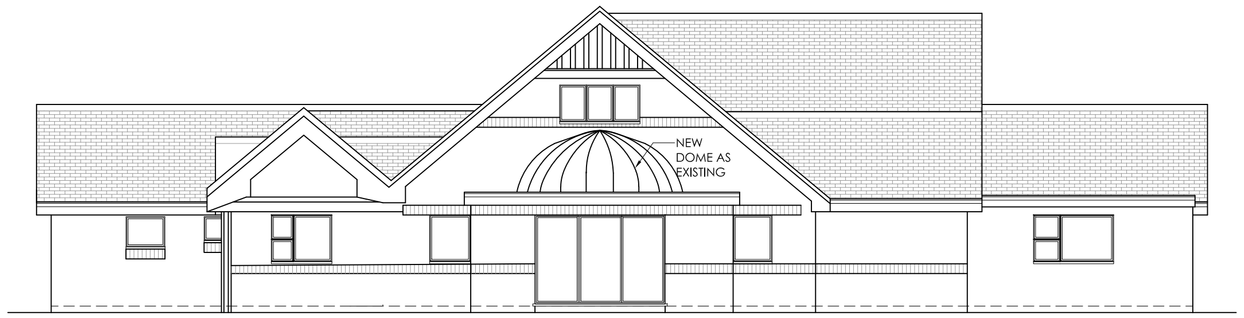

PROPOSED FRONT ELEVATION
(SCALE 1:100)

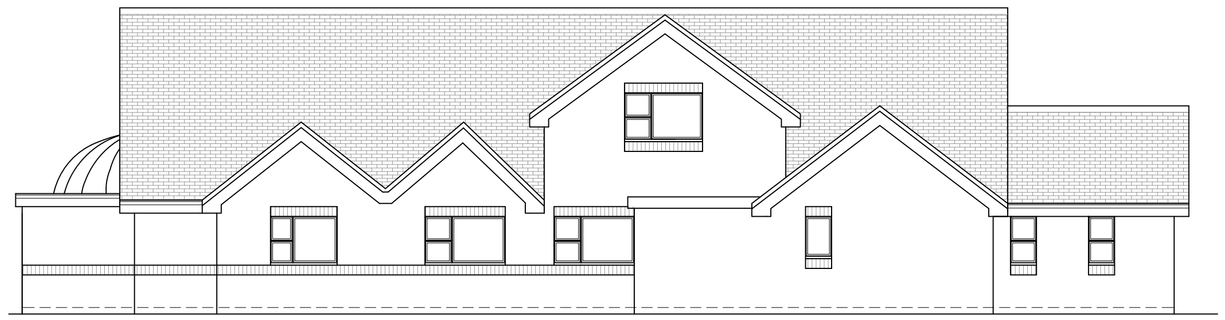

PROPOSED SIDE ELEVATION
(SCALE 1:100)

PROPOSED SIDE ELEVATION
(SCALE 1:100)

0m 1m 2m 3m 4m 5m 6m 7m 8m 9m 10m
SCALE 1:100 RULE

AVA/2025/0588

.	.	.
REV.	DATE	DESCRIPTION
	ISSUED FOR APPROVAL	

Email - nickbeecham@hotmail.com
Mobile - 07866628389
Website - www.nbarchitectural.co.uk
NB Architectural Design

SCHEME - PROPOSED NEW ENTRANCE AND CLEANERS STORE EXTENSIONS.	PROPERTY ADDRESS - THE PARK SURGERY, 60 ILKESTON ROAD, HEANOR, DE75 7DX.	
TITLE - PROPOSED GROUND FLOOR PLAN AND PROPOSED BLOCK PLAN. PROPOSED ELEVATIONS.	A1 SCALE	AS SHOWN
	DATE	AUGUST 2025