

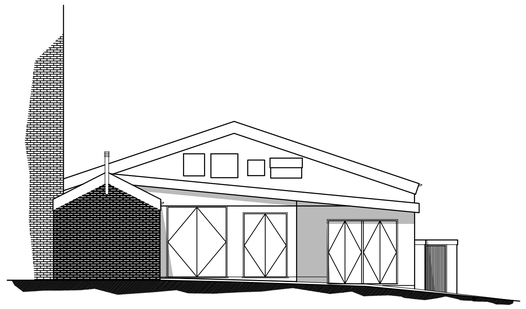



Existing Rear Elevation Scale 1:100

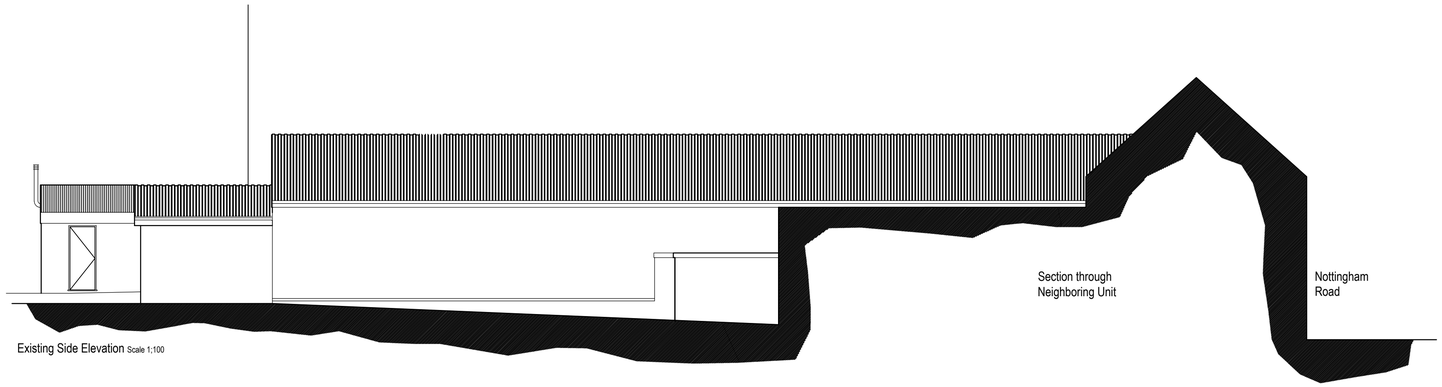

Existing Side Elevation Scale 1:100

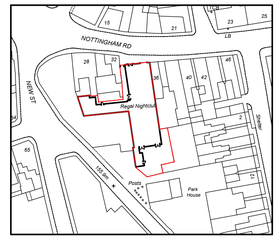

SITE LOCATION PLAN

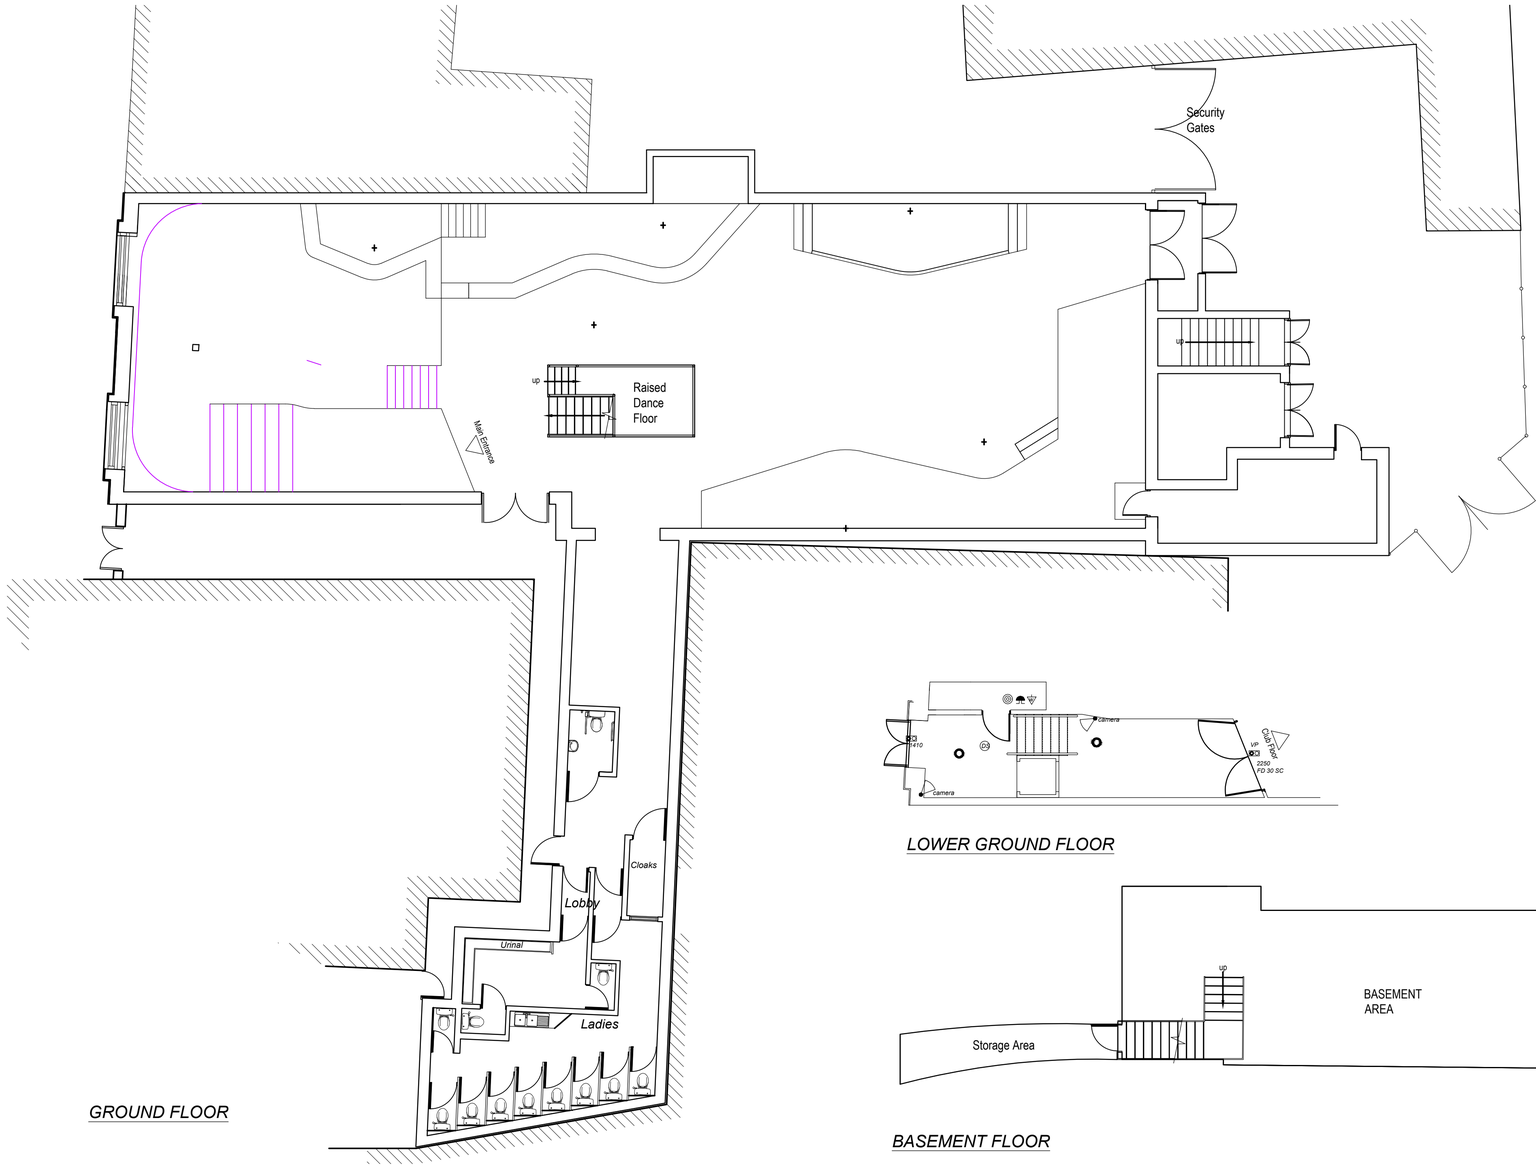

GROUND FLOOR


LOWER GROUND FLOOR

BASEMENT FLOOR



FFL:



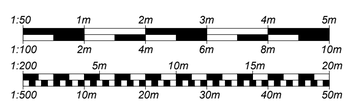

REVISIONS

PAUL GAUGHAN BUILDING CONSULTANTS

Unit E14, Langham Park Industrial Estate, Lows Lane
Stanton by Dale, Ilkeston DE7 4RJ
Phone 0115 9324010
E-mail: info@paul-gaughan.co.uk
Web: www.paul-gaughan.co.uk

CLIENT

LOCATION
Mary Lou's Smokehouse and Craft Bar
(Former Regal Nightclub)
34 Nottingham Road, Ripley, Derbyshire.DE5 3DJ

PROJECT
Alterations to Former Regal nightclub.
Signage and Flue.

TITLE
Existing Elevation & Floor layouts

PAPER SIZE	SCALE	DATE
ISO full bleed A1 (841.00 x 594.00 MM)	*1:100, 1:1250*	*Aug 2025*

DRAWING NUMBER	REVISION
JB/HB/25/188/02	-

Scales are correct at time of plotting however please note that distortion can occur during copying. This drawing is copyright and may not be altered, traced, photographed, electronically copied or used for any purpose other than for which it is issued, without written permission from Mr. Gaughan.
Check all dimensions on site. Any discrepancies should be reported to the designer before works proceed. Hatching is a representation of materials only.