


Existing Block Plan 1:500


Indicative Site Layout 1:200



Indicative Street Scene Elevation Scale 1:100

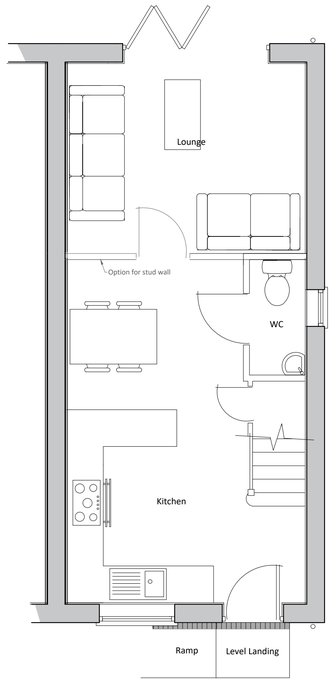


Proposed Ground Floor Plan Scale 1:50
(plots 1-4)

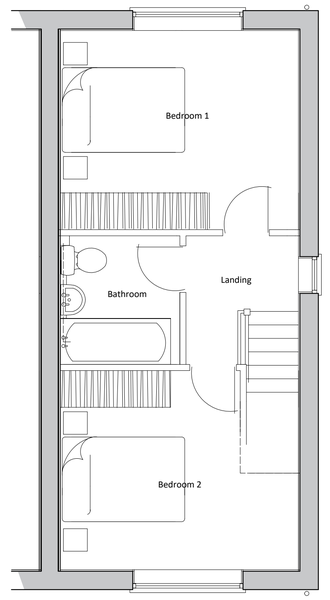

Proposed First Floor Plan Scale 1:50
(plots 1-4)

UK Planning Maps
01856 898 022
www.UKPlanningMaps.com

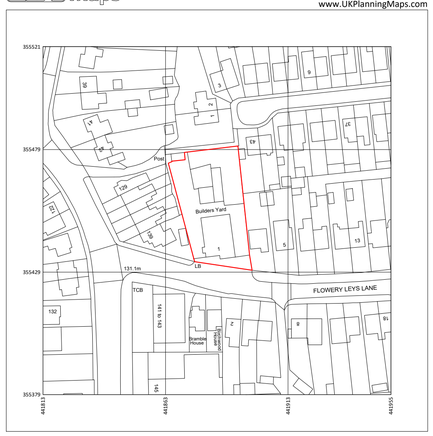

Produced on 01 July 2025 from the Ordnance Survey National Geographic Database and incorporating surveyed revision available at this date.
This map shows the area bounded by 441813 355379,441955 355379,441955 355521,441813 355521,441813 355379
Crown copyright and database rights 2025 OS 100054135. Supplied by copfa ltd trading as UKPlanningMaps.com a licensed Ordnance Survey partner (OS 100054135).
Data licence expires 01 July 2026. Unique plan reference: v2/(1277556/1713444

10 0 10 20 30 40 50

Location Plan Scale 1:1250

Planning & Building Design Services
ELLIS RILEY & SON
14 Eastwood Avenue
Warsop
Notts
NG20 0PJ
Tel: 01623 840118
Web: www.ellis-riley.co.uk
E-mail: ellisandste@hotmail.co.uk
Mobile: 07885 854103

Proposal - Residential Development

Site Address - 1 Flowery Leys Lane
Alfreton
DE55 7HA

Drawing - Indicative Layouts

Client - Mr. M. Beastall

Scales - 1:500 1:200 1:50 1:100

Paper Size - A1

Drawn ..S.Riley.....

Drg No .....2025-057.....

Date .....09/07/2025.....