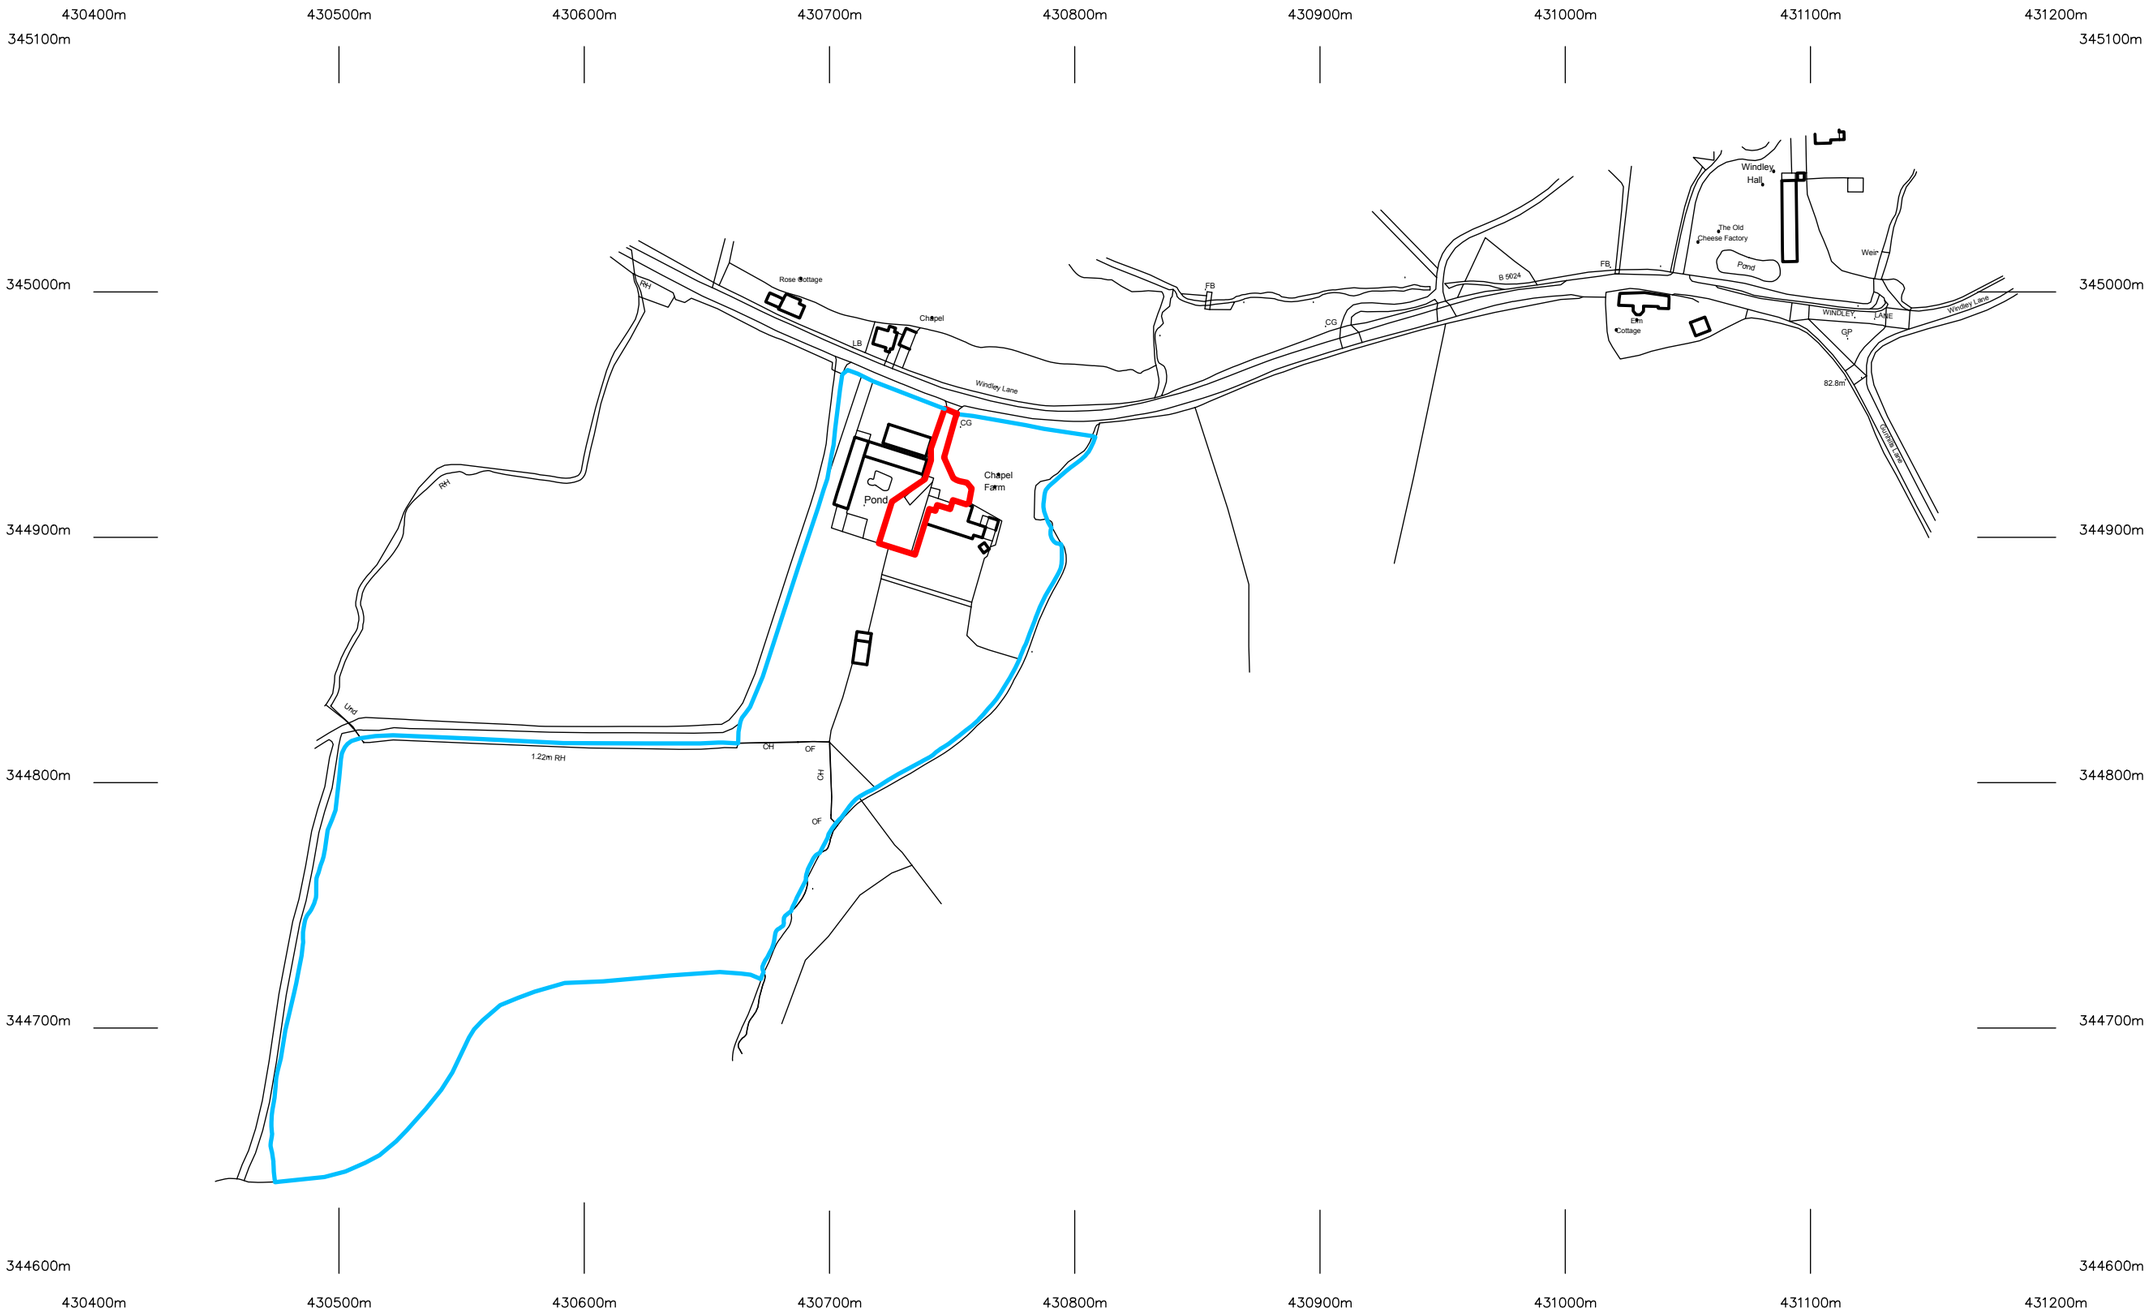

?Crown Copyright and database rights 2025 OS Licence no. AC0000849896

Revisions

A 15.08.25 OS Area Enlarged to show more roads.

JULIAN OWEN ASSOCIATES
ARCHITECTS
276 Queens Road
Beeston, Nottingham
NG9 2BD

t 0115 922 9831
f 0115 922 4616
e enquiries@julianowen.co.uk

www.julianowen.co.uk

All Dimensions are Approximate
Do Not Scale Directly From the Drawing
All Dimensions to be Checked and Confirmed on Site
Read In Conjunction with the Specification

Job: Nuttall Windley Garage

Title: OS Location Plan

Date: Apr 2025 *Scale:* 1:2500

Drawing Size: **A3**

Drawing No: **2551/101A**

user 02/10/2019 17:50 PM Drawing2.dwg