

EAST Elevation

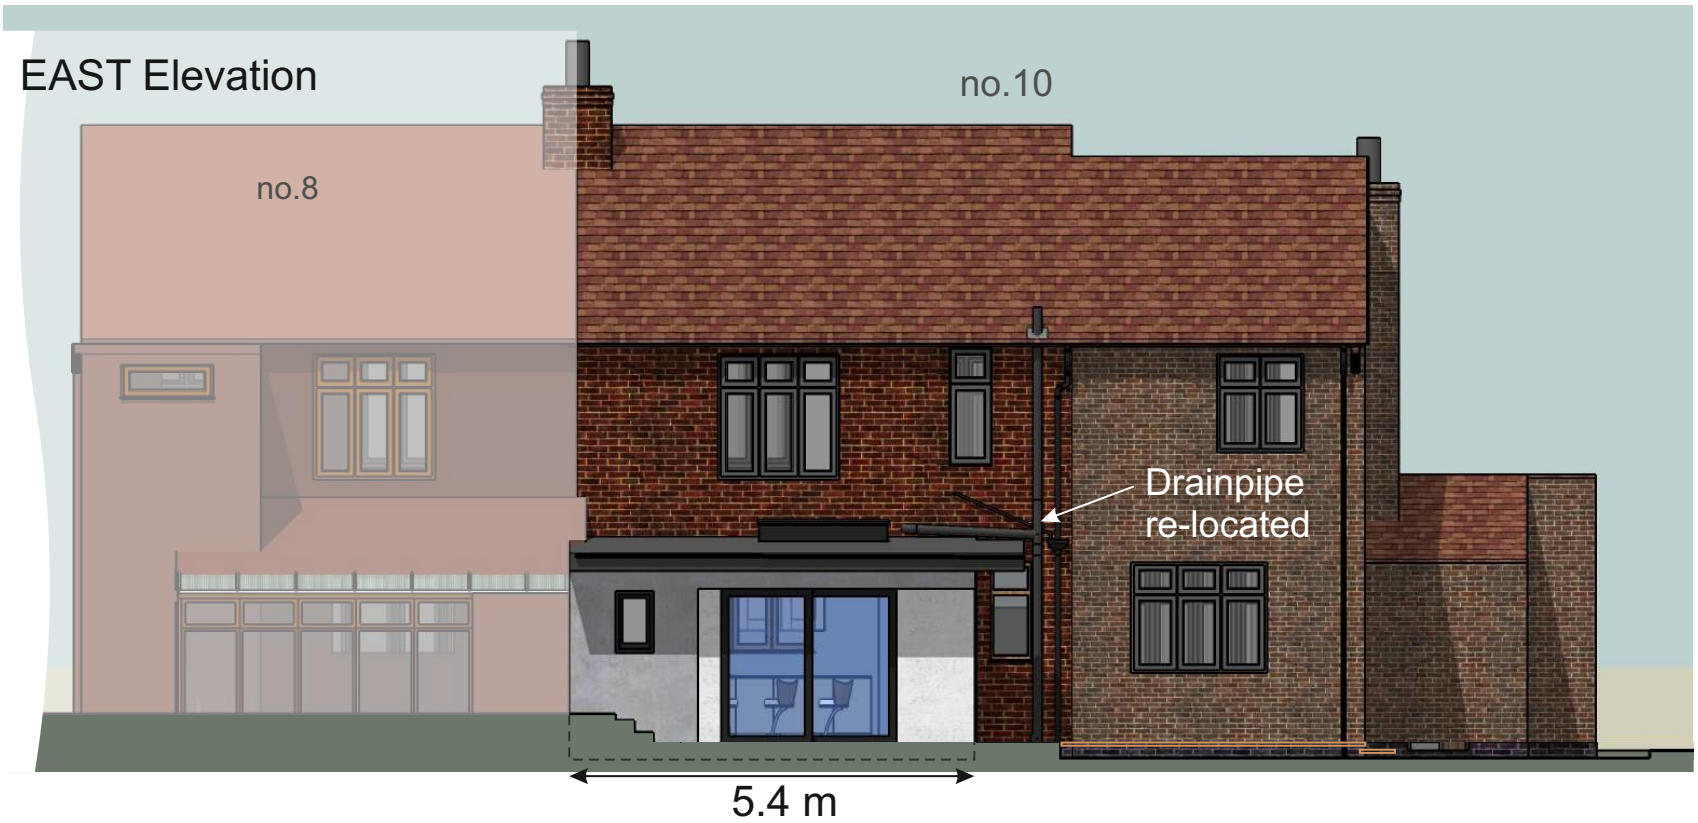

WEST Elevation

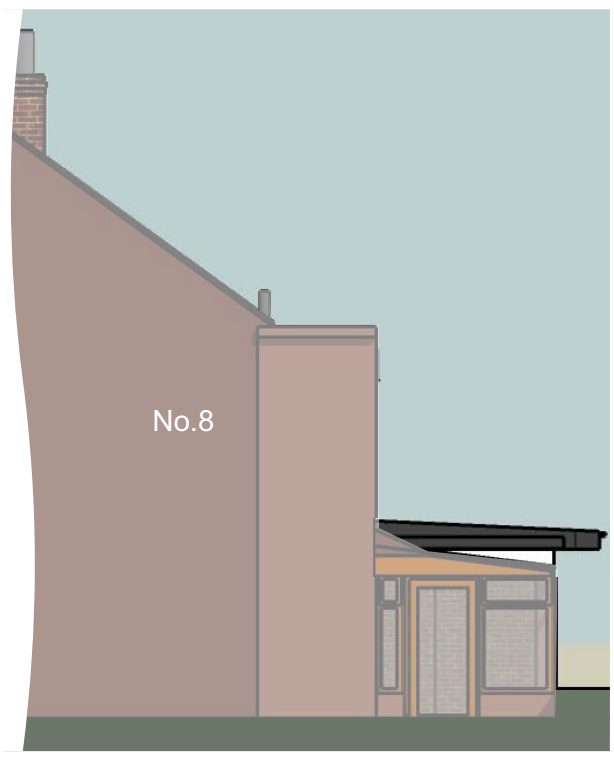



South Elevation



North Elevation

Scale 1:100 @ A3

0 2 4 6 8 10 metres

Revision '0' - 15/08/2025
Issued for Client Review/Approval

Project: 10 Pingle Lane, Belper. DE56 1DW		
Client: H.		
Title: Proposed Elevations and Plan		
Scale: 1:100@A3	Inception: July 2025	Drawn: DG
Job: C1079	Dwg No: P01	Rev: 0

DAVID GUY
ARCHITECTURAL
SERVICES
www.dg4design.co.uk
e: info@dg4design.co.uk
9 Chesterfield Road, Belper. DE56 1FD Mobile 07979 542199