

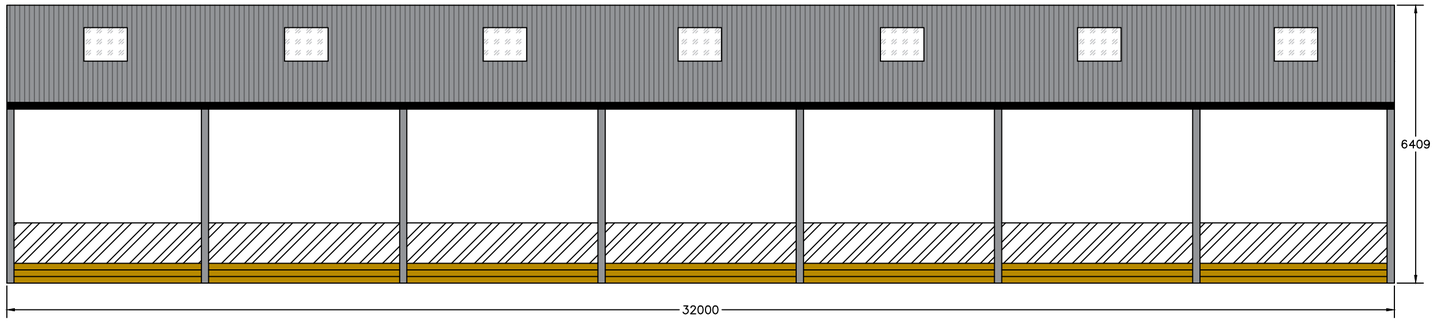



Side Elevation

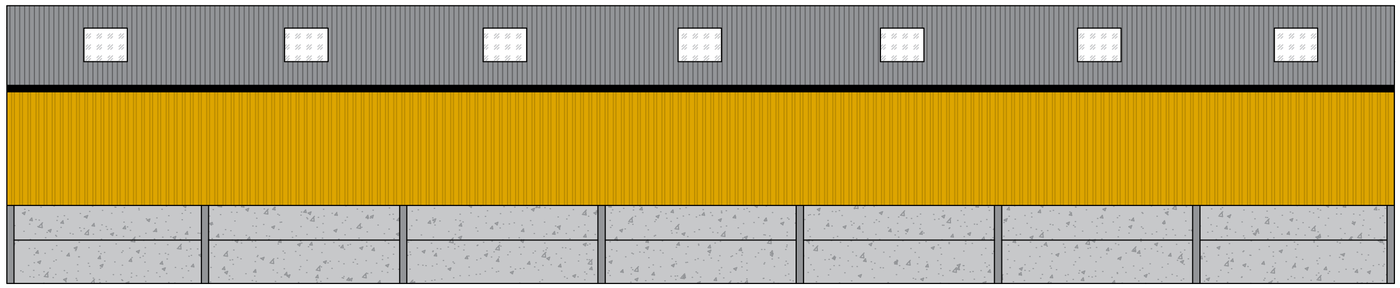

Side Elevation

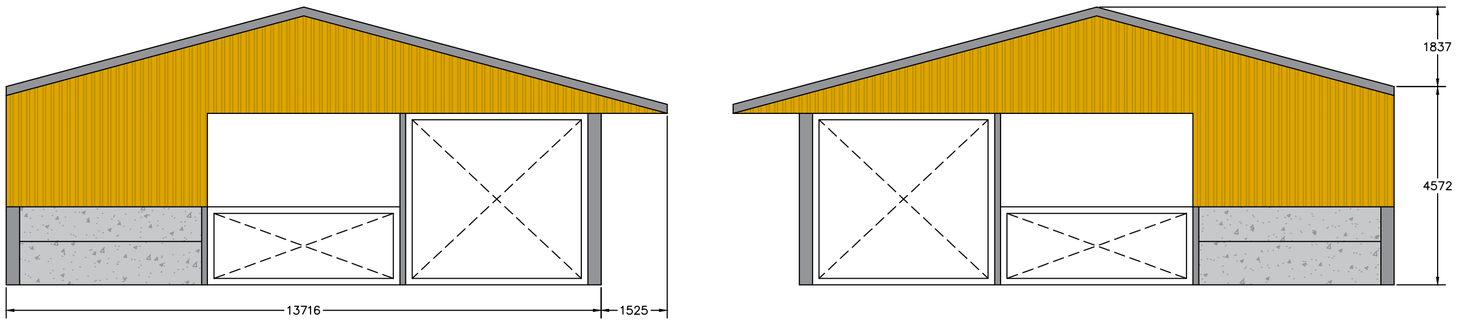

Gable Elevations

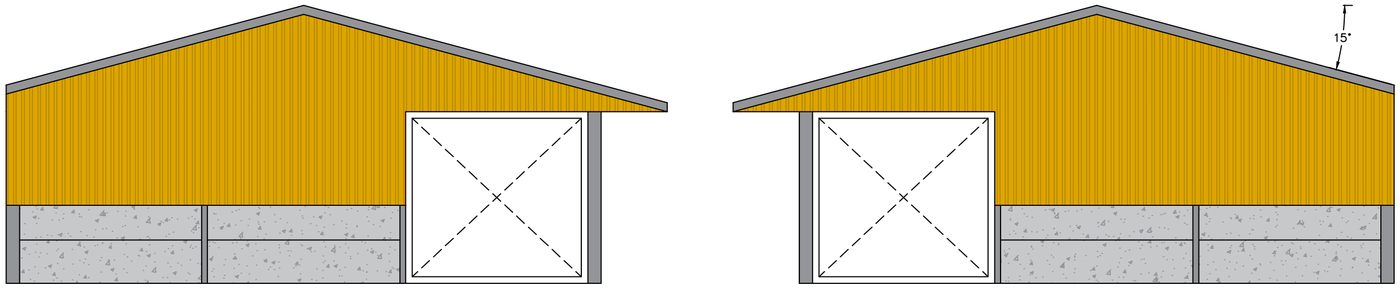

Gable Elevations

Roof sheeting be to natural coloured fibre cement sheeting, incorporating GRP rooflights

Vertical cladding to be treated Yorkshire boarding set in a traditional spaced system

Below cladding to be pre-stressed concrete panels

Each gable will incorporate a door opening

The canopy side elevation of each building will incorporate a feed fence

All dimensions shown in mm

© Copyright

J C Harrison Planning & Admin Services
jo@jcharrison.co.uk
07792 144155

Client: Mr H Jones

Project: Proposed Livestock Buildings at Furwood Farm Idridgehay

Title: Elevations

Drawn: J Harrison | Date: 14/08/25

Scales: 1:100 @ A2

Drg. No.: 1254-002 | Rev.: