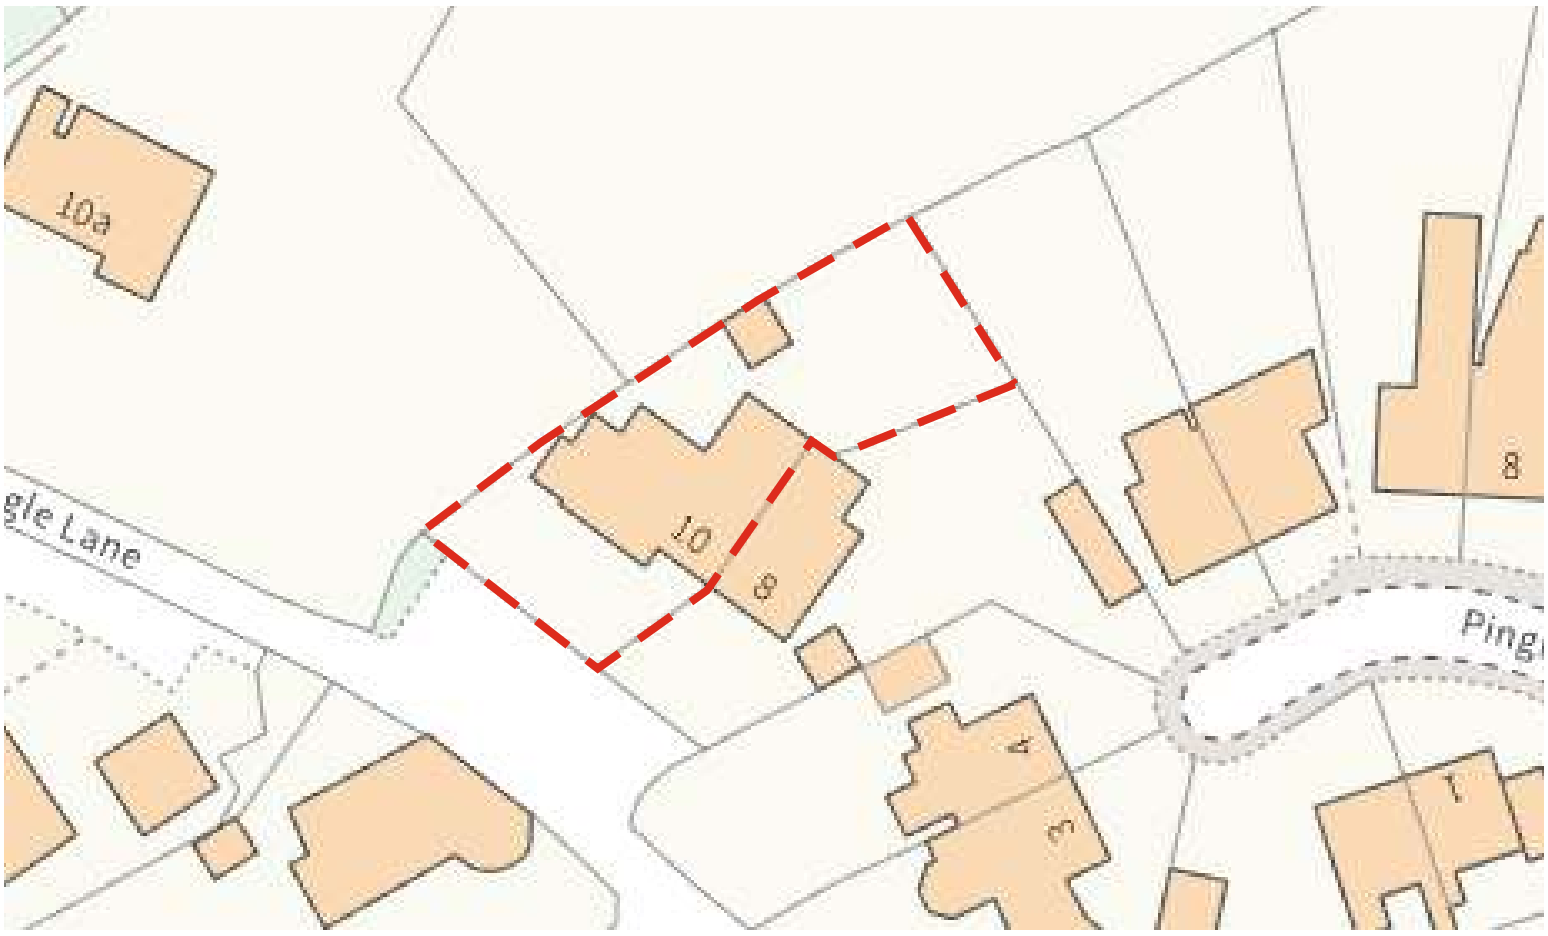


North

Legend

Land boundary

Existing buildings

0 10 20 30 40 50metres

Scale 1:500

Block Plan



North

Scale 1:1250

0 25 50 75 100 125m

Legend

Land boundary

Existing buildings

Location Plan

20.08.2025- Rev 'A'
Updated - Issued for Application

Project: 10 Pingle Lane, Belper. DE56 1DW		
Client: N. Brewer		
Title: Existing Elevations and Plan		
Scale: 1:100@A3	Inception: July 2025	Drawn: DG
Job: C1079	Dwg No: E01	Rev: 0

DAVID GUY
ARCHITECTURAL
SERVICES
www.dg4design.co.uk
e: info@dg4design.co.uk
9 Chesterfield Road, Belper. DE56 1FD Mobile 07979 542199