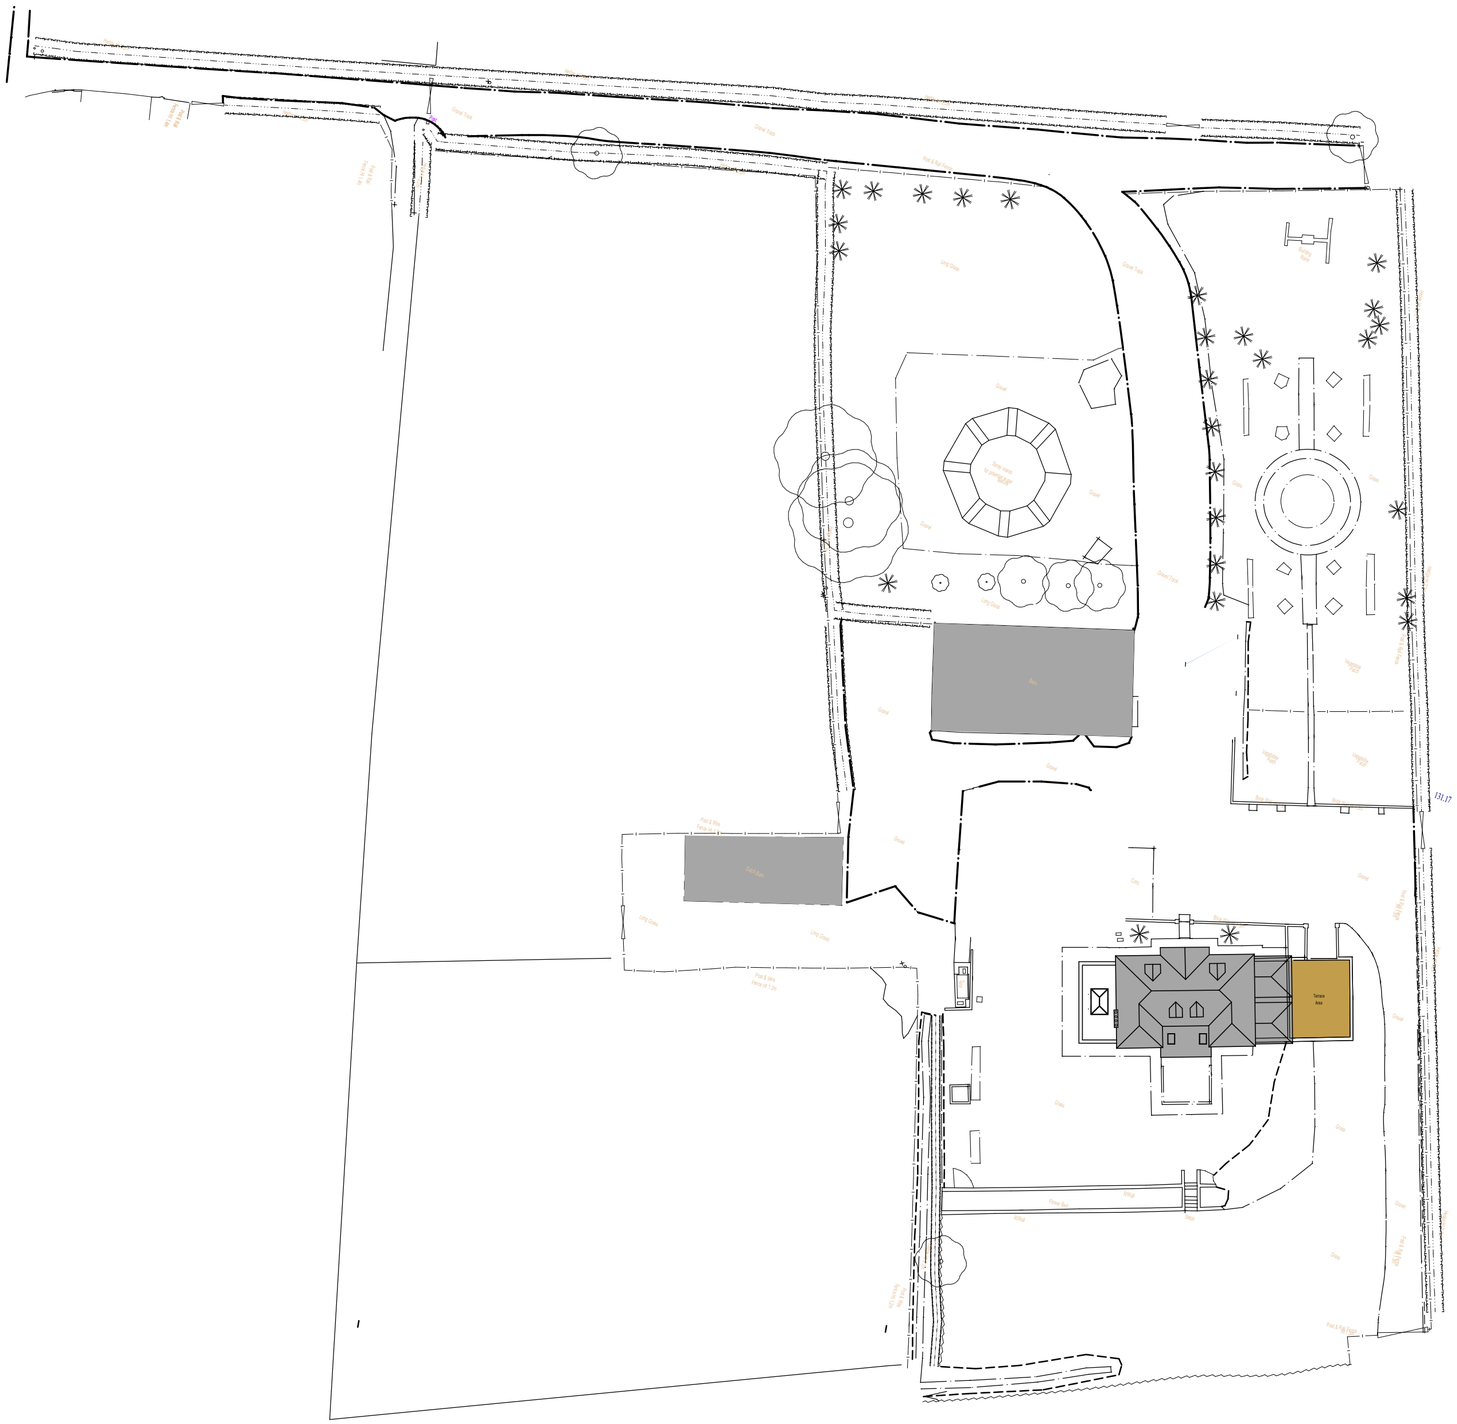


Drwg No - AD/125/136

Scale - 1:500 (A2)

Proposed Block Plan

Proposed Orangery Extension at Marehay Hall Farm, Street Lane, Denby, Ripley, DE5 8NF