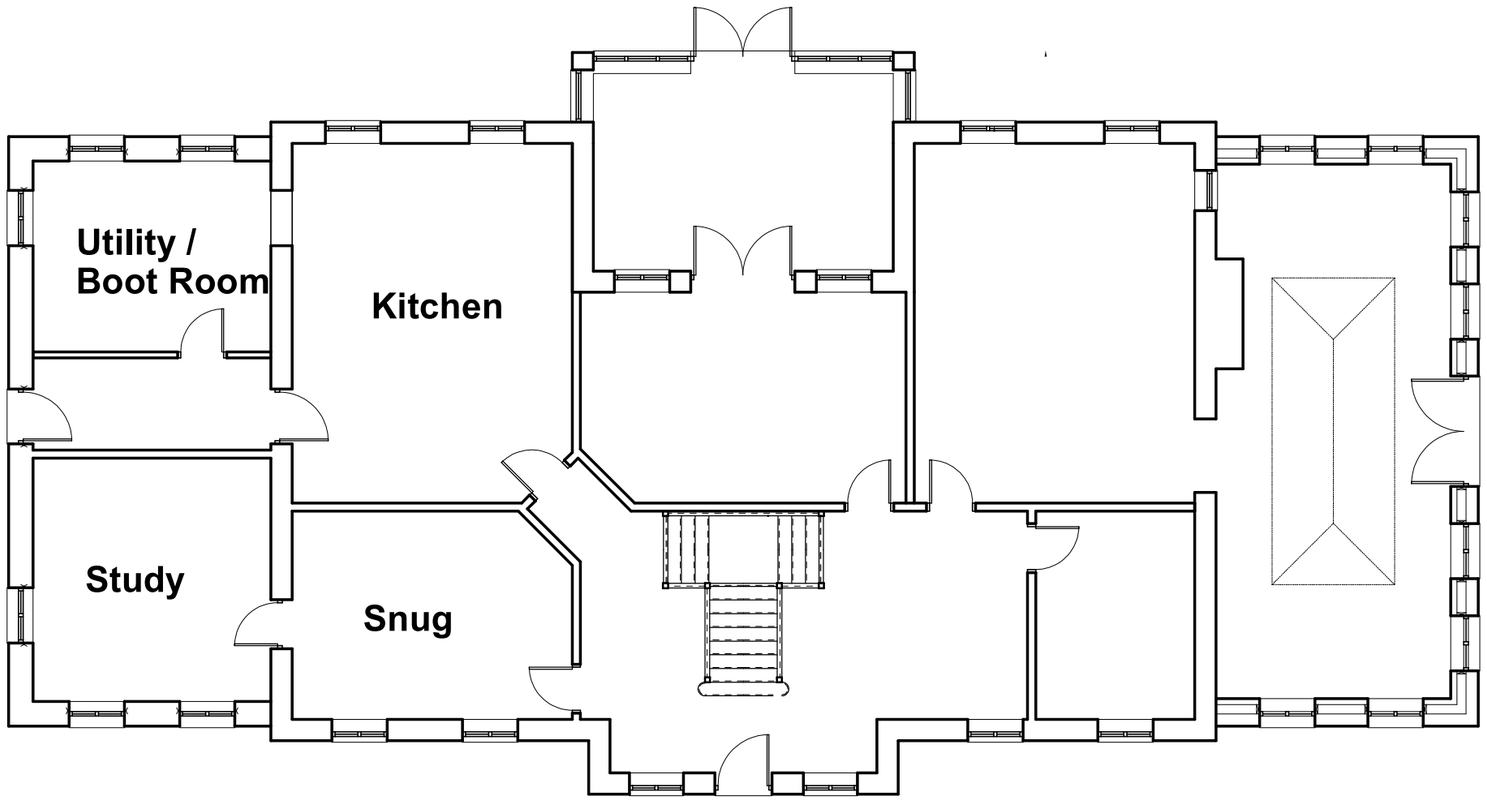


Proposed Ground Floor Layout

Scale - 1:100 (A3)

Drwg No - AD/125/008C

Proposed Alterations and Extension at Marehay Hall Farm, Street Lane, Denby, Ripley, DE5 8NF