

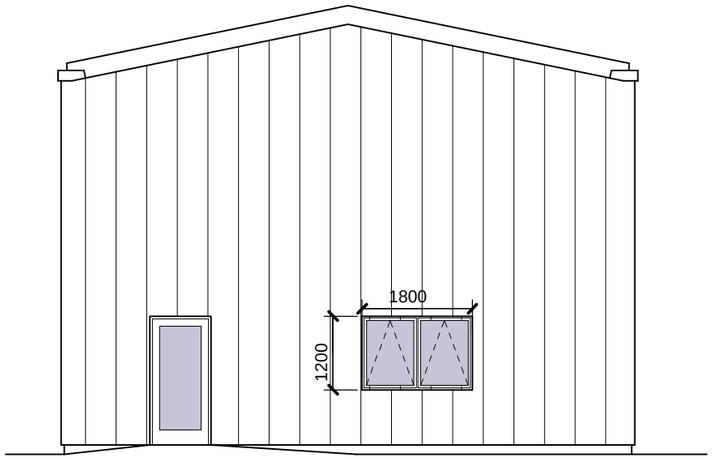



SOUTH ELEVATION

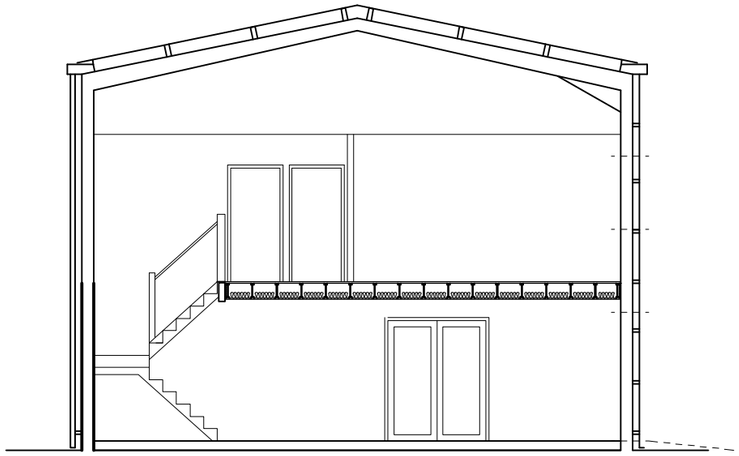


SECTION (SEE DETAILED SECTION B22/4/3)

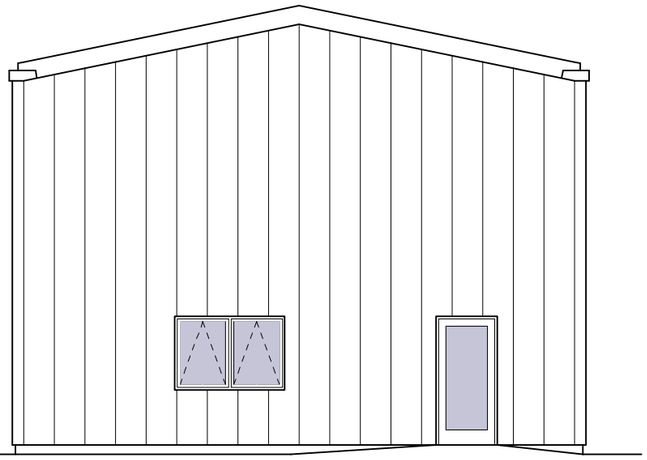

NORTH ELEVATION

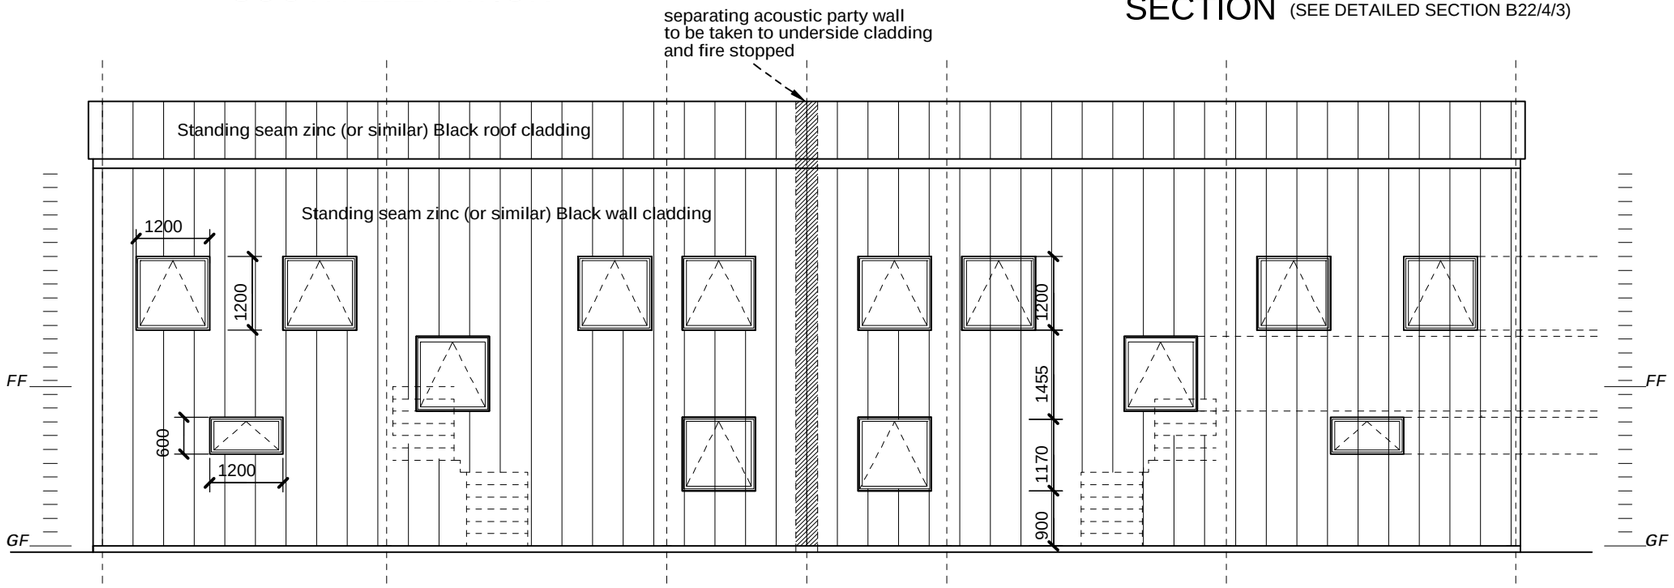

WEST ELEVATION

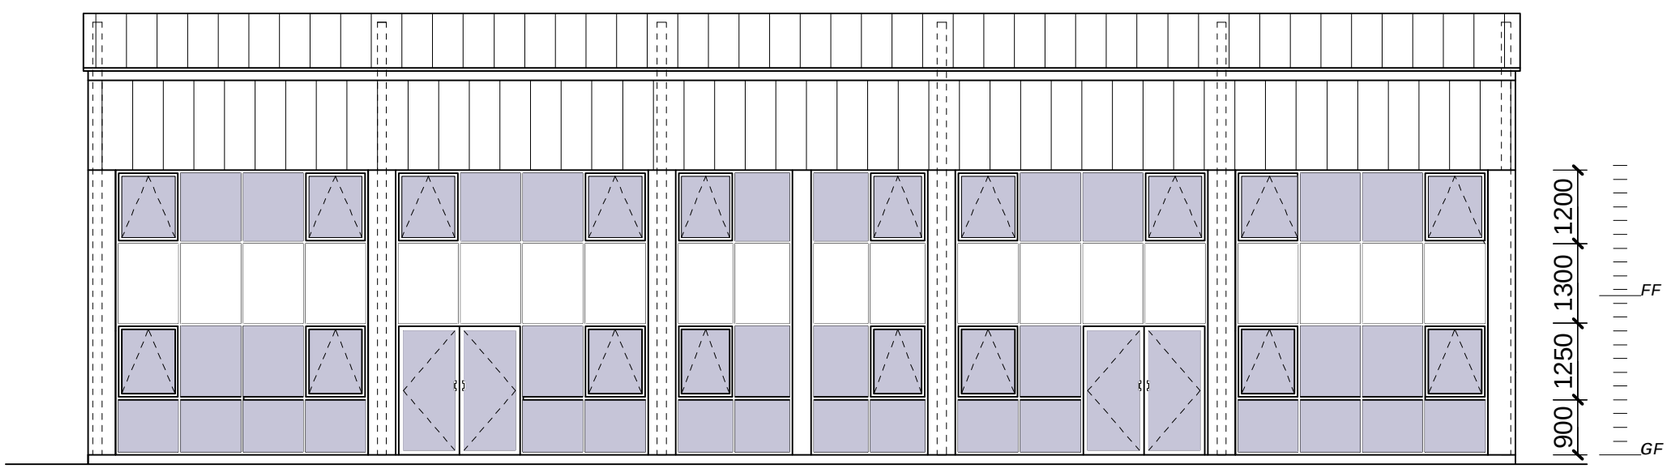

EAST ELEVATION

0 1 2 3 4 5m

Rev."B" Windows amended 07/07/2022
Rev. "C" Wall cladding change to raised seam 11/11/2024

HIGHFIELD FARM AGRICULTURAL UNIT
As Proposed ELEVATIONS 1:100

B21/4/2 rev"C"

Brian Reid
07885206184
reid-brian@outlook.com