
# Location Plan

Site Address: **225, Heage Road, Ripley, DE5 3GH**

PlanningPortal

Date Produced: **26-Aug-2025**

Scale: **1:1250 @A3**

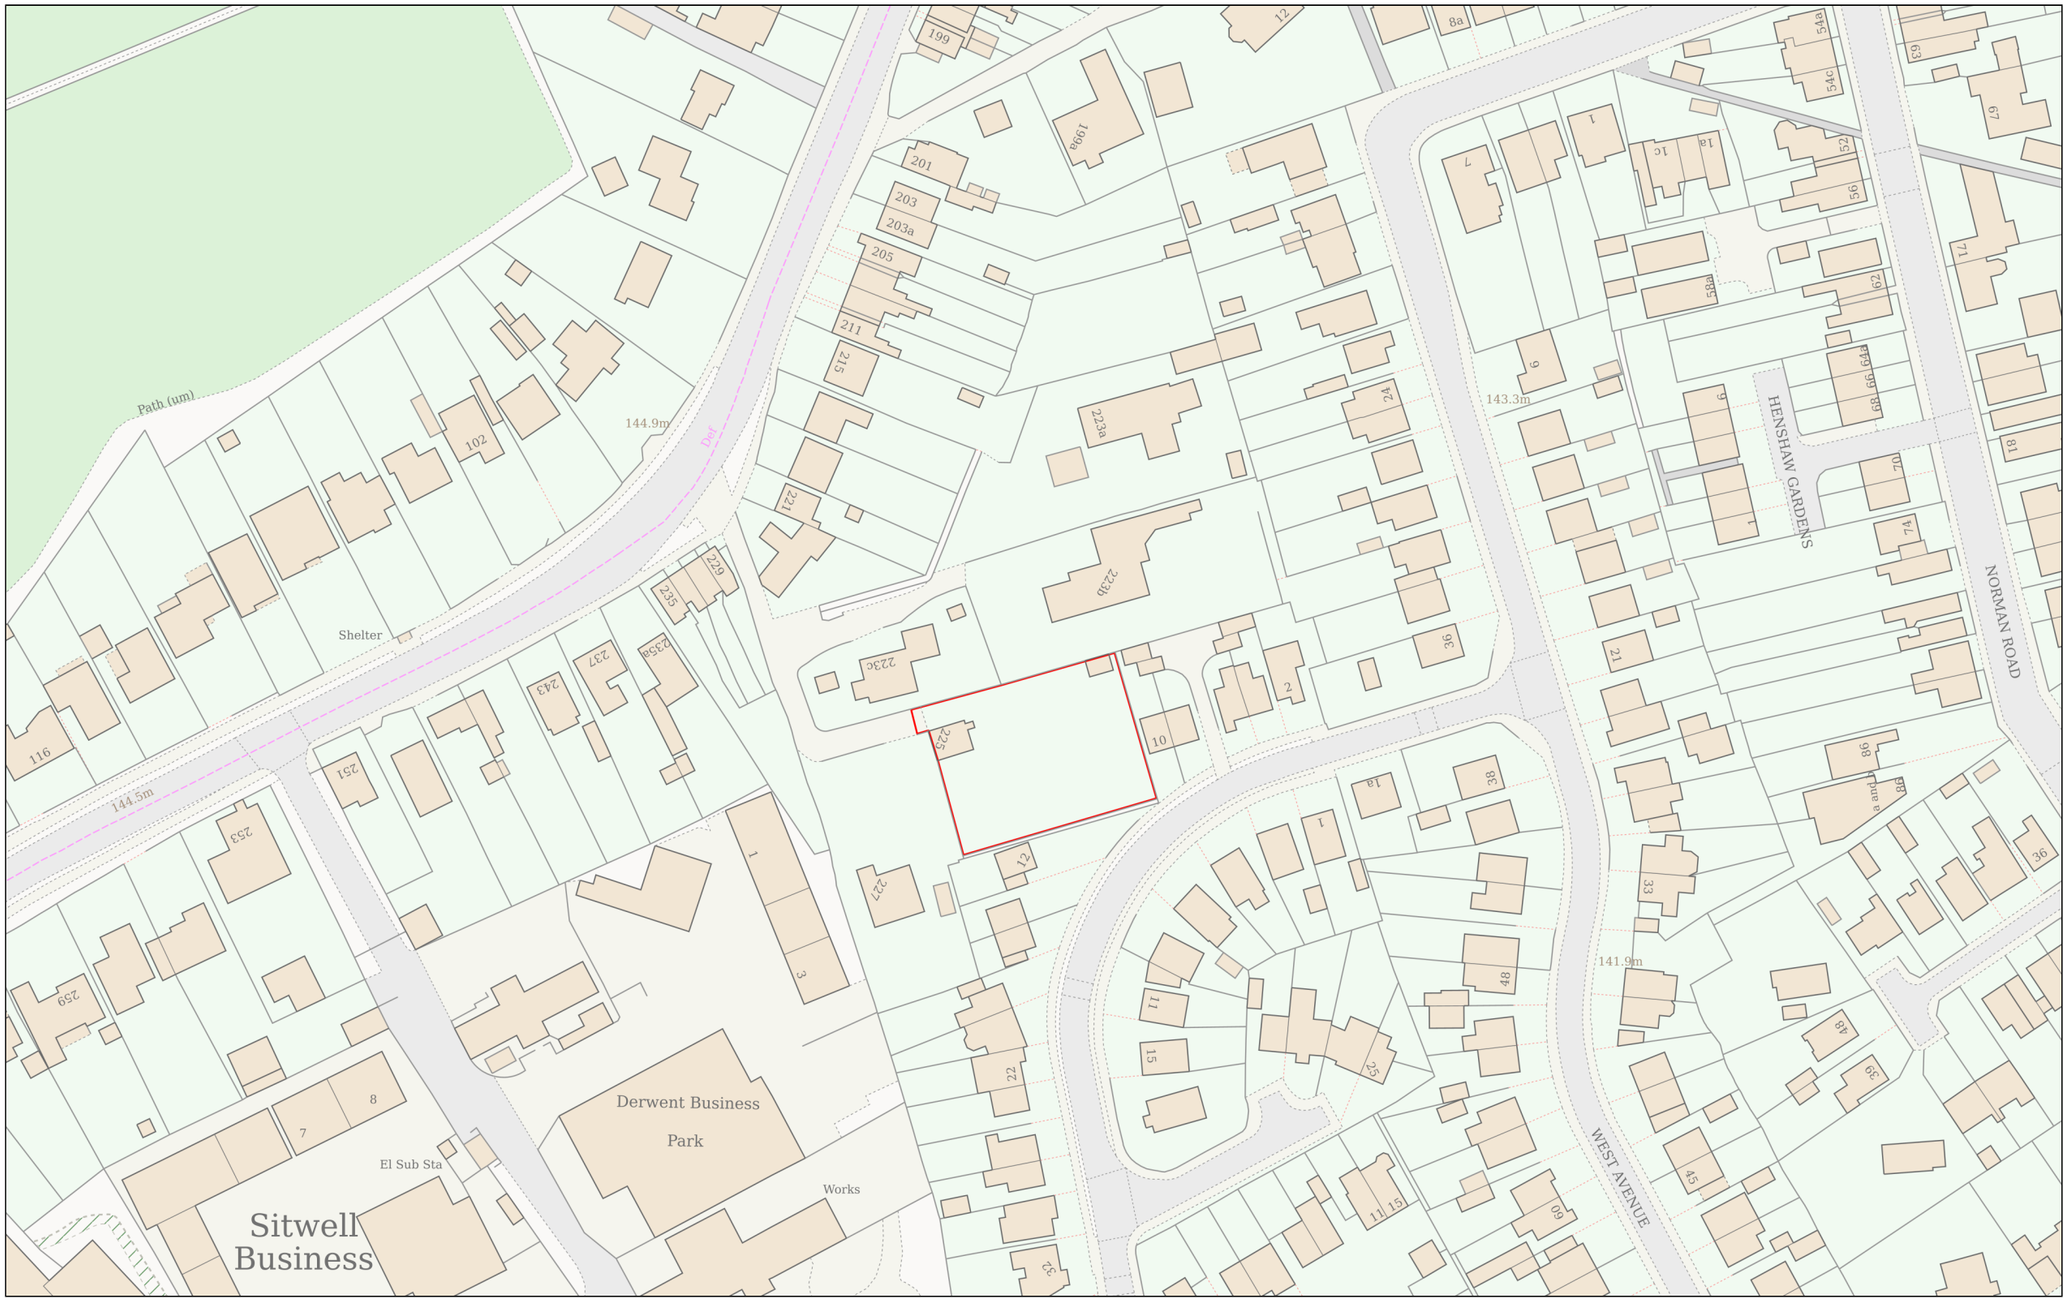


Planning Portal Reference: **PP-14277576v1**

0 50

Metres

Powered By TerraQuest

© Crown copyright and database rights 2025 OS 100042766