

STREET HUB DIMENSIONED ELEVATIONS



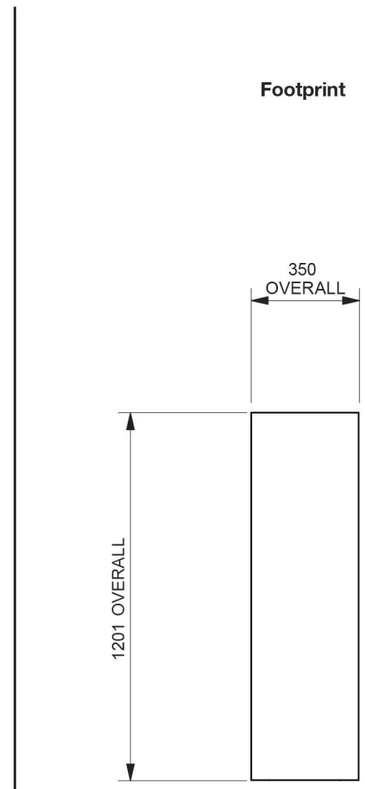

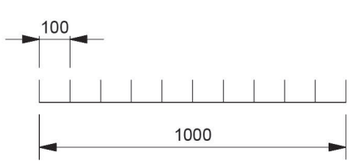

SCALE 1:20 @ A3

Drawing Number: STH-001