
NOTE Copyright Reserved

Do not scale off this drawing, always use dimensions provided in preference. If in doubt please consult the architect. Notify the architect if any discrepancies are found.


No responsibility can be taken with any errors found by measuring off this drawing.

This drawing is copyright.

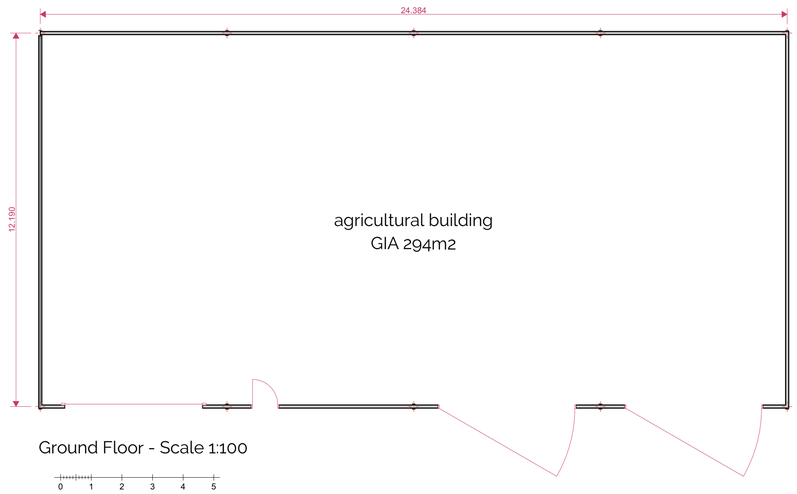


Ground Floor - Scale 1:100

0 1 2 3 4 5

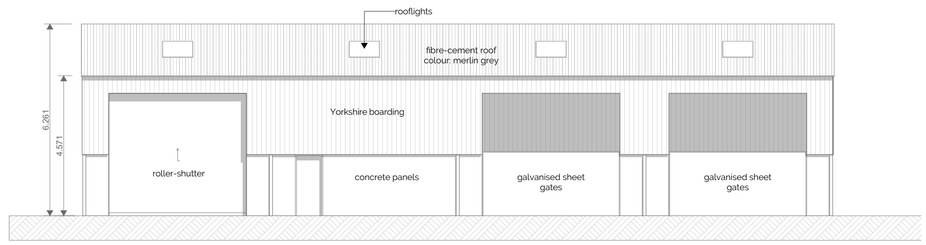


South / Front Elevation - Scale 1:100


0 1 2 3 4 5

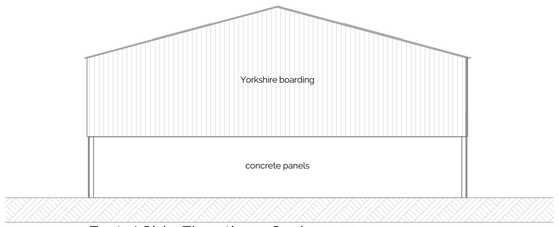

East / Side Elevation - Scale 1:100

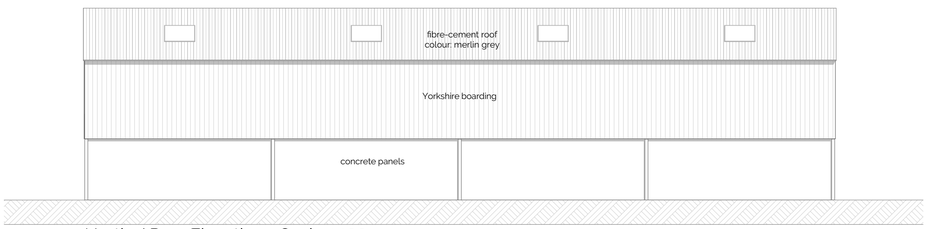

North / Rear Elevation - Scale 1:100

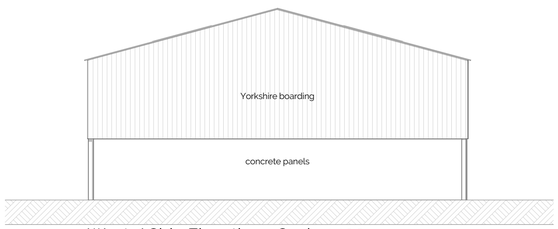

West / Side Elevation - Scale 1:100

The Rural Planning Co

Millridge Farm, Parsons Lane, Hartlebury, Worcs, DY11 7YQ

www.theruralplanningco.co.uk team@theruralplanningco.co.uk

Client

Mr J Swindell

Project

Land at Jackass Lane
Belper
Derbyshire
DE56 2RD

Project Description

Agricultural building and track

Drawing Title

Planning - Plans Elevations

Drawn by: **NA** Checked by: **AC**
Date: **August 2025** Date: **August 2025**

Layout ID **J1008974-12** Drawing Scale **1:100 @ A1 Landscape** Revision