
COPYRIGHT IS RESERVED. THIS DRAWING IS ISSUED ON THE CONDITION THAT IT IS NOT COPIED, REPRODUCED OR DISCLOSED, EITHER WHOLLY OR IN PART WITHOUT WRITTEN PERMISSION FROM THE AUTHOR.

THIS IS A **PLANNING** STATUS DRAWING AND SHOULD NOT BE USED FOR ANY OTHER PURPOSES.

DRAWING VERSION

REVISION	DATE	DESCRIPTION	DRAWN	CHECKED
001	19/08/25	Initial drawing issue.	SP	GP

CAMPBELL STREET

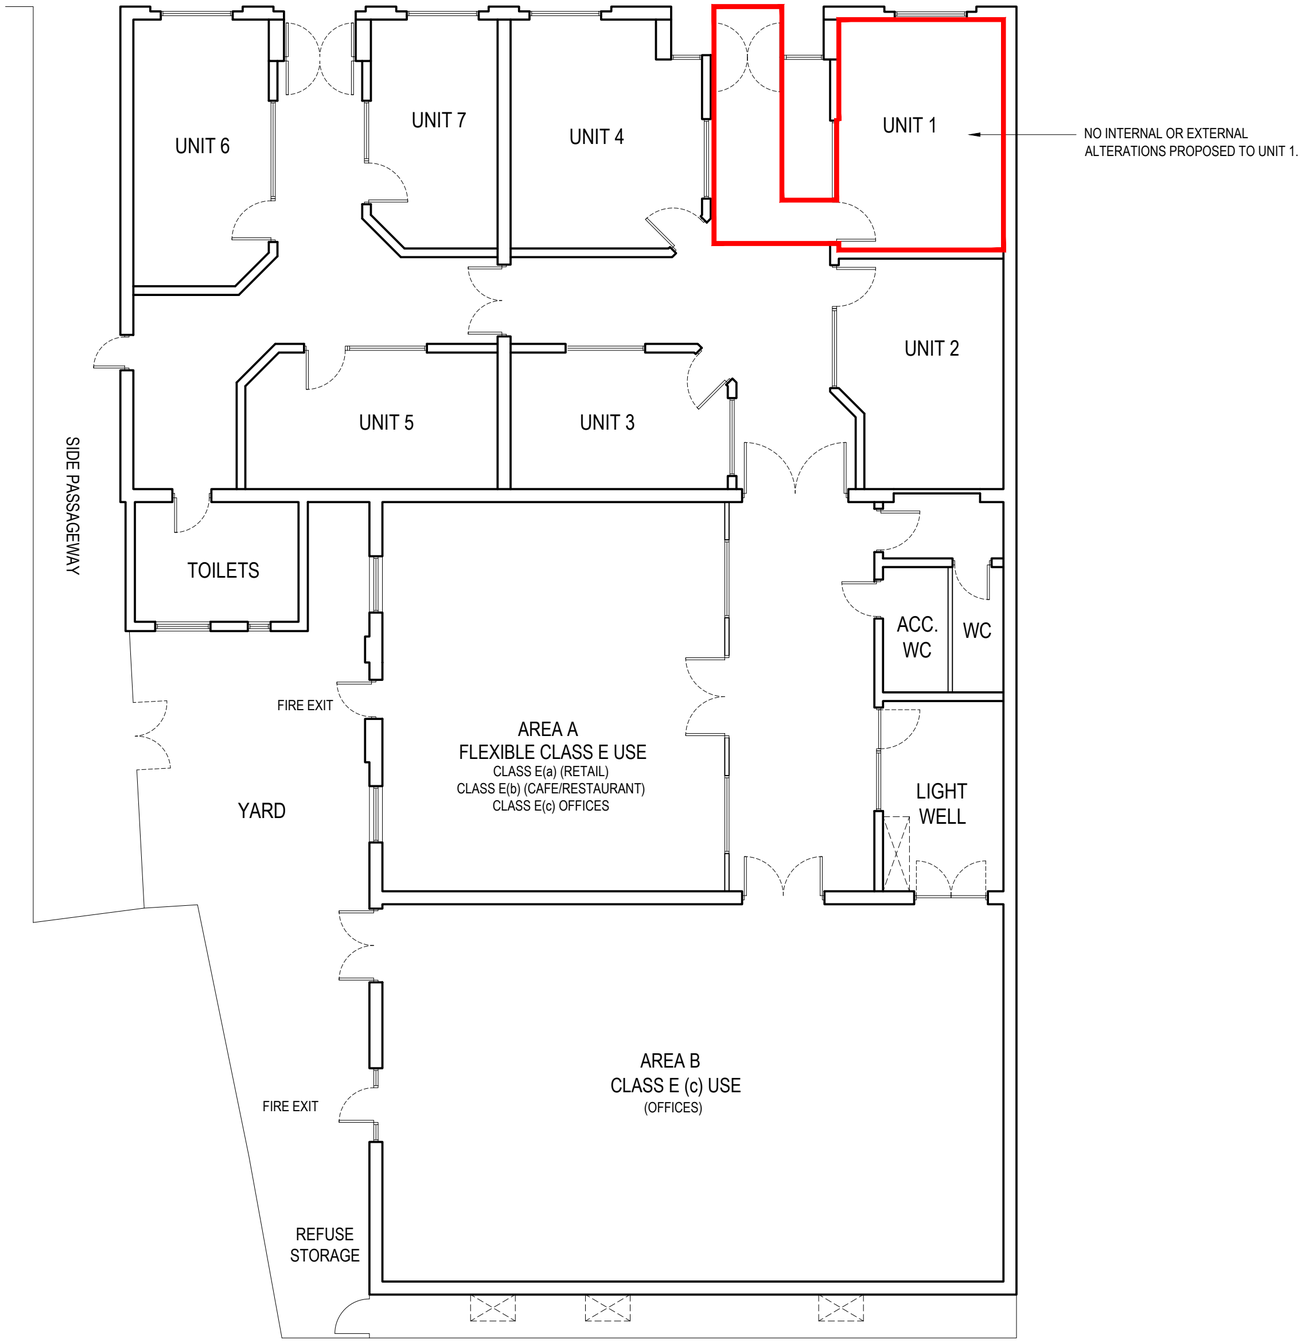

RAILWAY EMBANKMENT

FLOOR PLAN (EXISTING & PROPOSED LAYOUT)
SCALE 1:100 @A2

N

0m 5m 10m
SCALE 1:100

TDR DESIGN SERVICES
INFO@TDR-DESIGNSERVICES.COM WWW.TDR-DESIGNSERVICES.COM
EDNASTON PARK, PAINTERS LANE, EDNASTON, DERBYSHIRE DE6 3FA
T: 01335 684 013 M: 07970 422055

DRAWING STATUS
PLANNING APPLICATION

CLIENT
Mrs. Lucy Spencer

PROJECT TITLE
Proposed Change of Use
Unit 1, The 1924 Building, Campbell Street

DRAWING TITLE
Floor Plans
Existing & Proposed Layout

PROJECT NUMBER	DRAWING NUMBER	REVISION
25254	01-101	001

SCALE	DRAWN BY	CHECKED BY	DATE
1:100 @A2	SP	GP	15/08/25

COPYRIGHT © 2025. ALL RIGHTS RESERVED.