
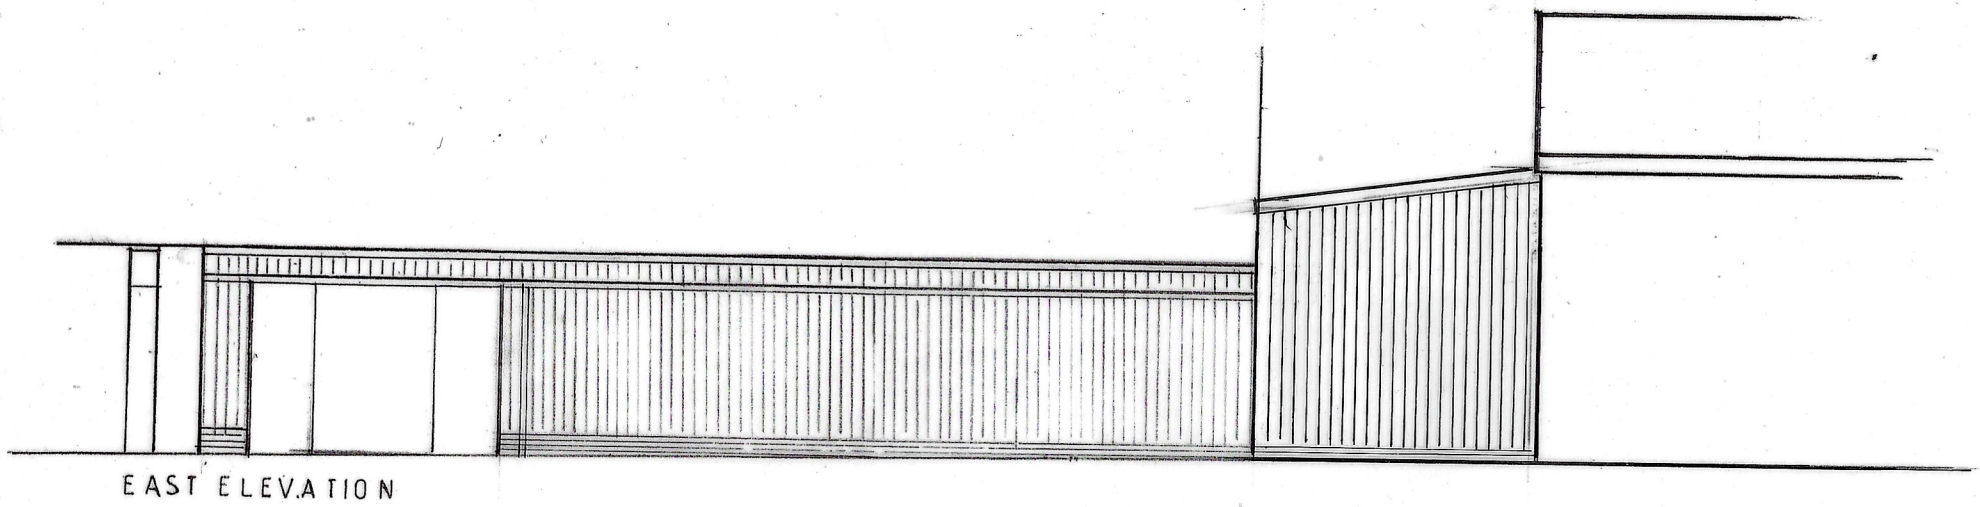



EAST ELEVATION

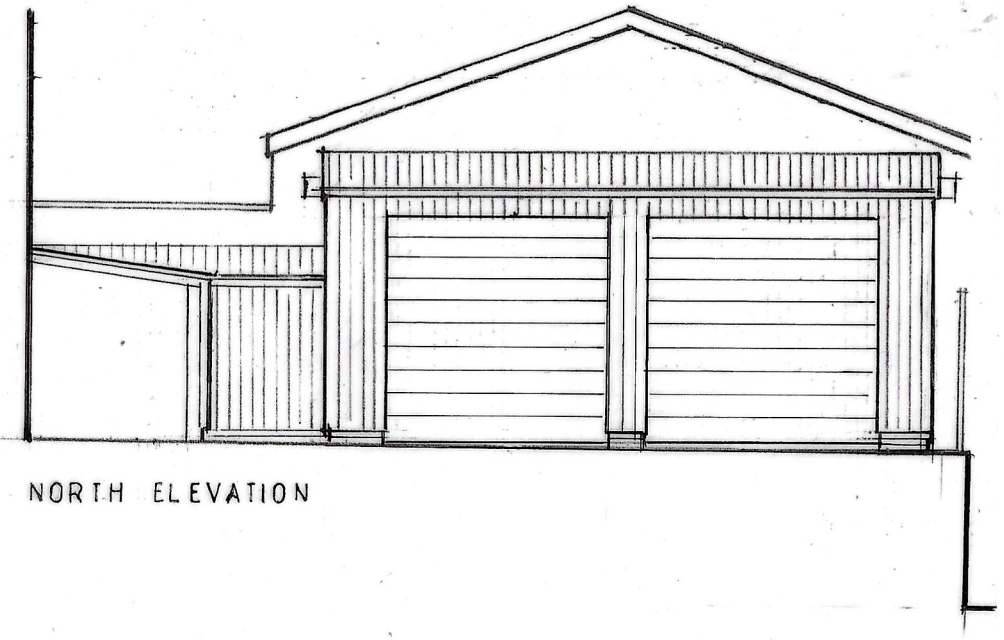

NORTH ELEVATION

LEGEND

Corrugated metal sheeting to roof and walls

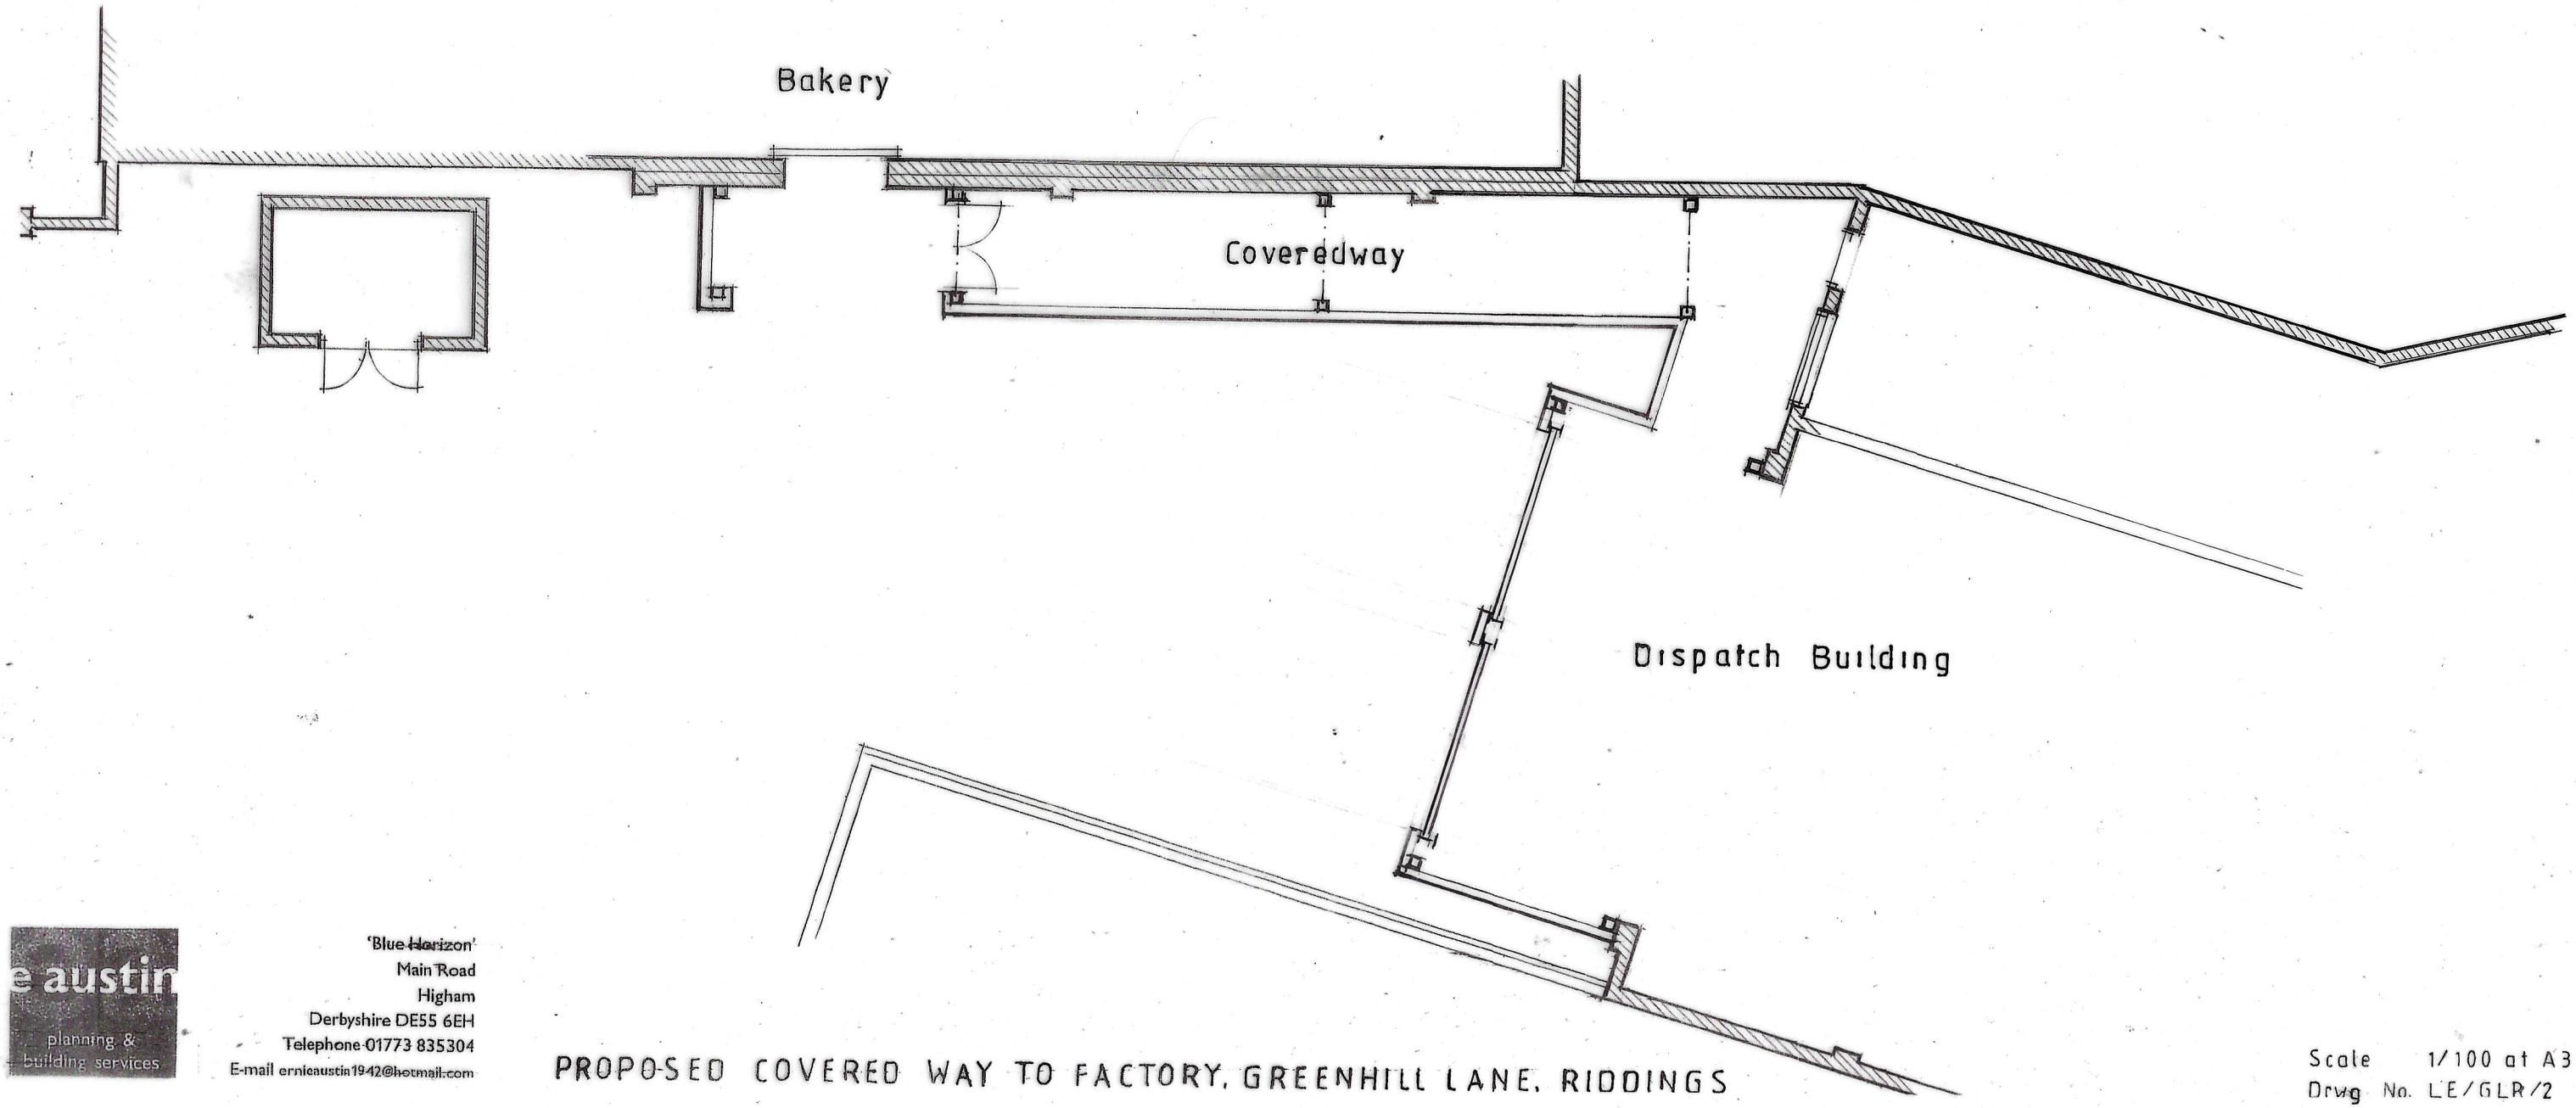

PLAN & ELEVATIONS AS PROPOSED

e austin
planning & building services

'Blue Horizon'
Main Road
Higham
Derbyshire DE55 6EH
Telephone 01773 835304
E-mail ernieaustin1942@hotmail.com

PROPOSED COVERED WAY TO FACTORY, GREENHILL LANE, RIDDINGS

Scale 1/100 at A3
Drwg No. LE/GLR/2