
Note :-
Existing First & Second floors over to former Bank are currently being converted to flats, approved under previous Planning Approval

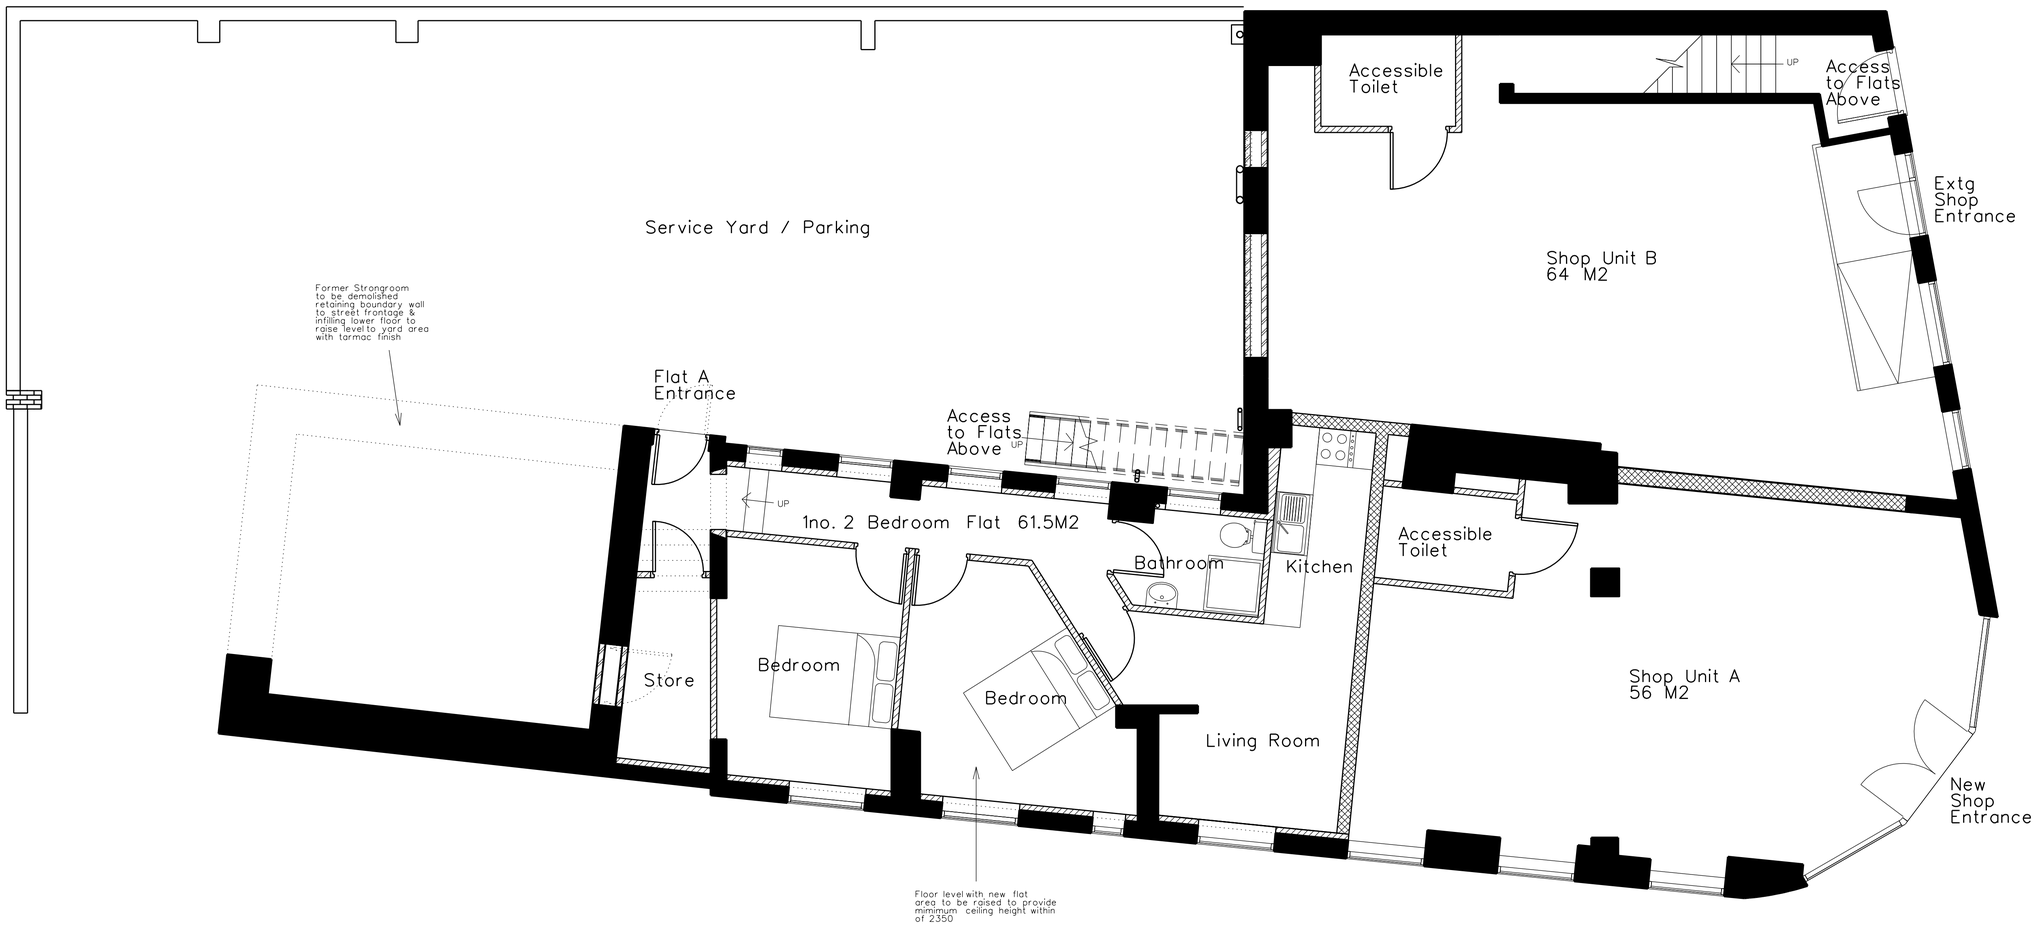

Planning Application

Project Name
Proposed Ground Floor Plan
CofU to 1 flat & 2 shop units
59 High Street,
Alfreton

Scale 1:50 @ A1 or 1:100 @ A3

0 1 2 3 4 5 Meters